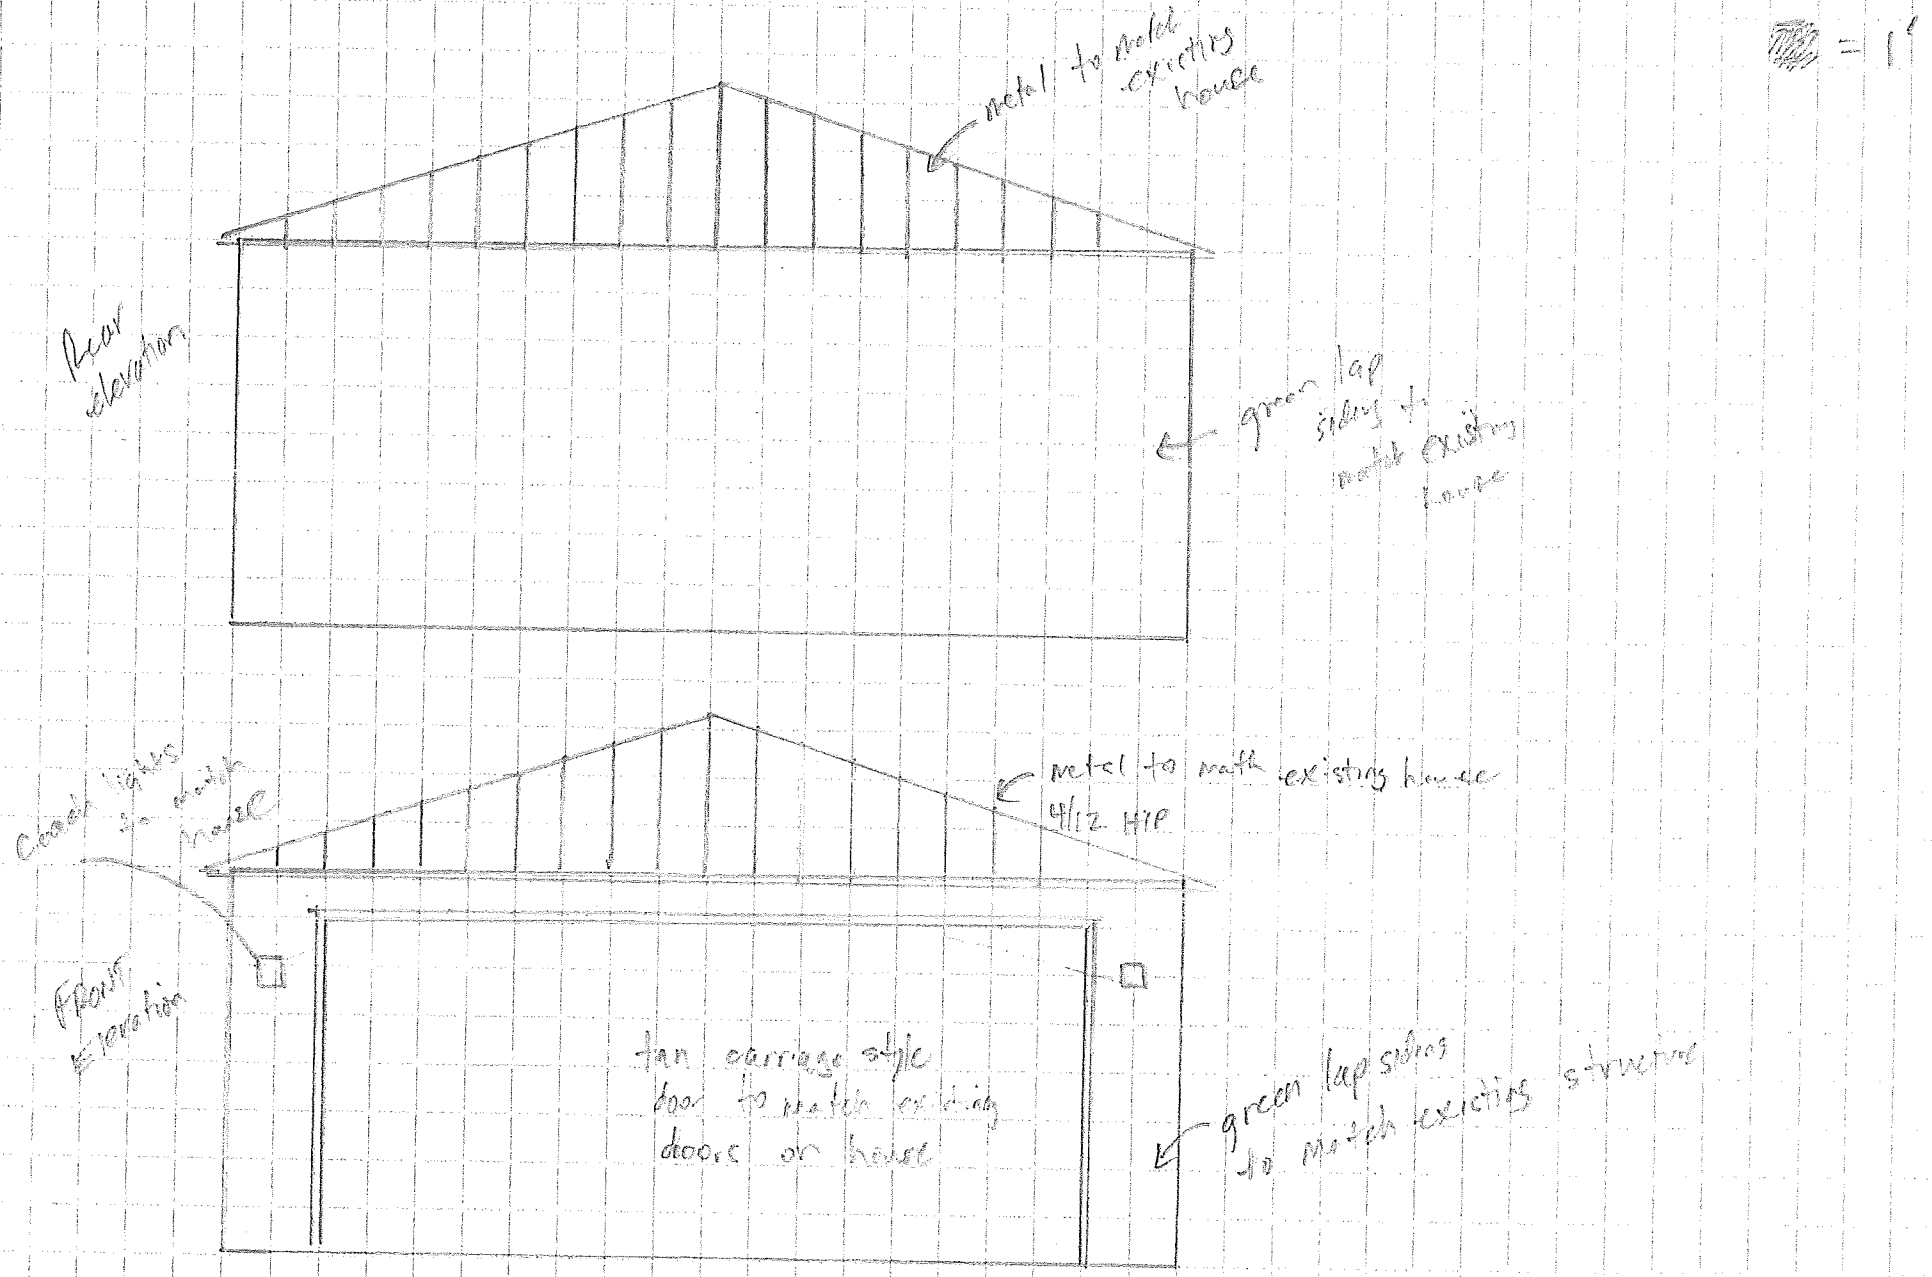
= 1'
metal to match existing house
Rear elevation
green lap siding to match existing house
metal to match existing house 4/12 HIP
Front elevation
tan carriage style door to match existing doors on house
green lap siding to match existing structure

Stadium Ave

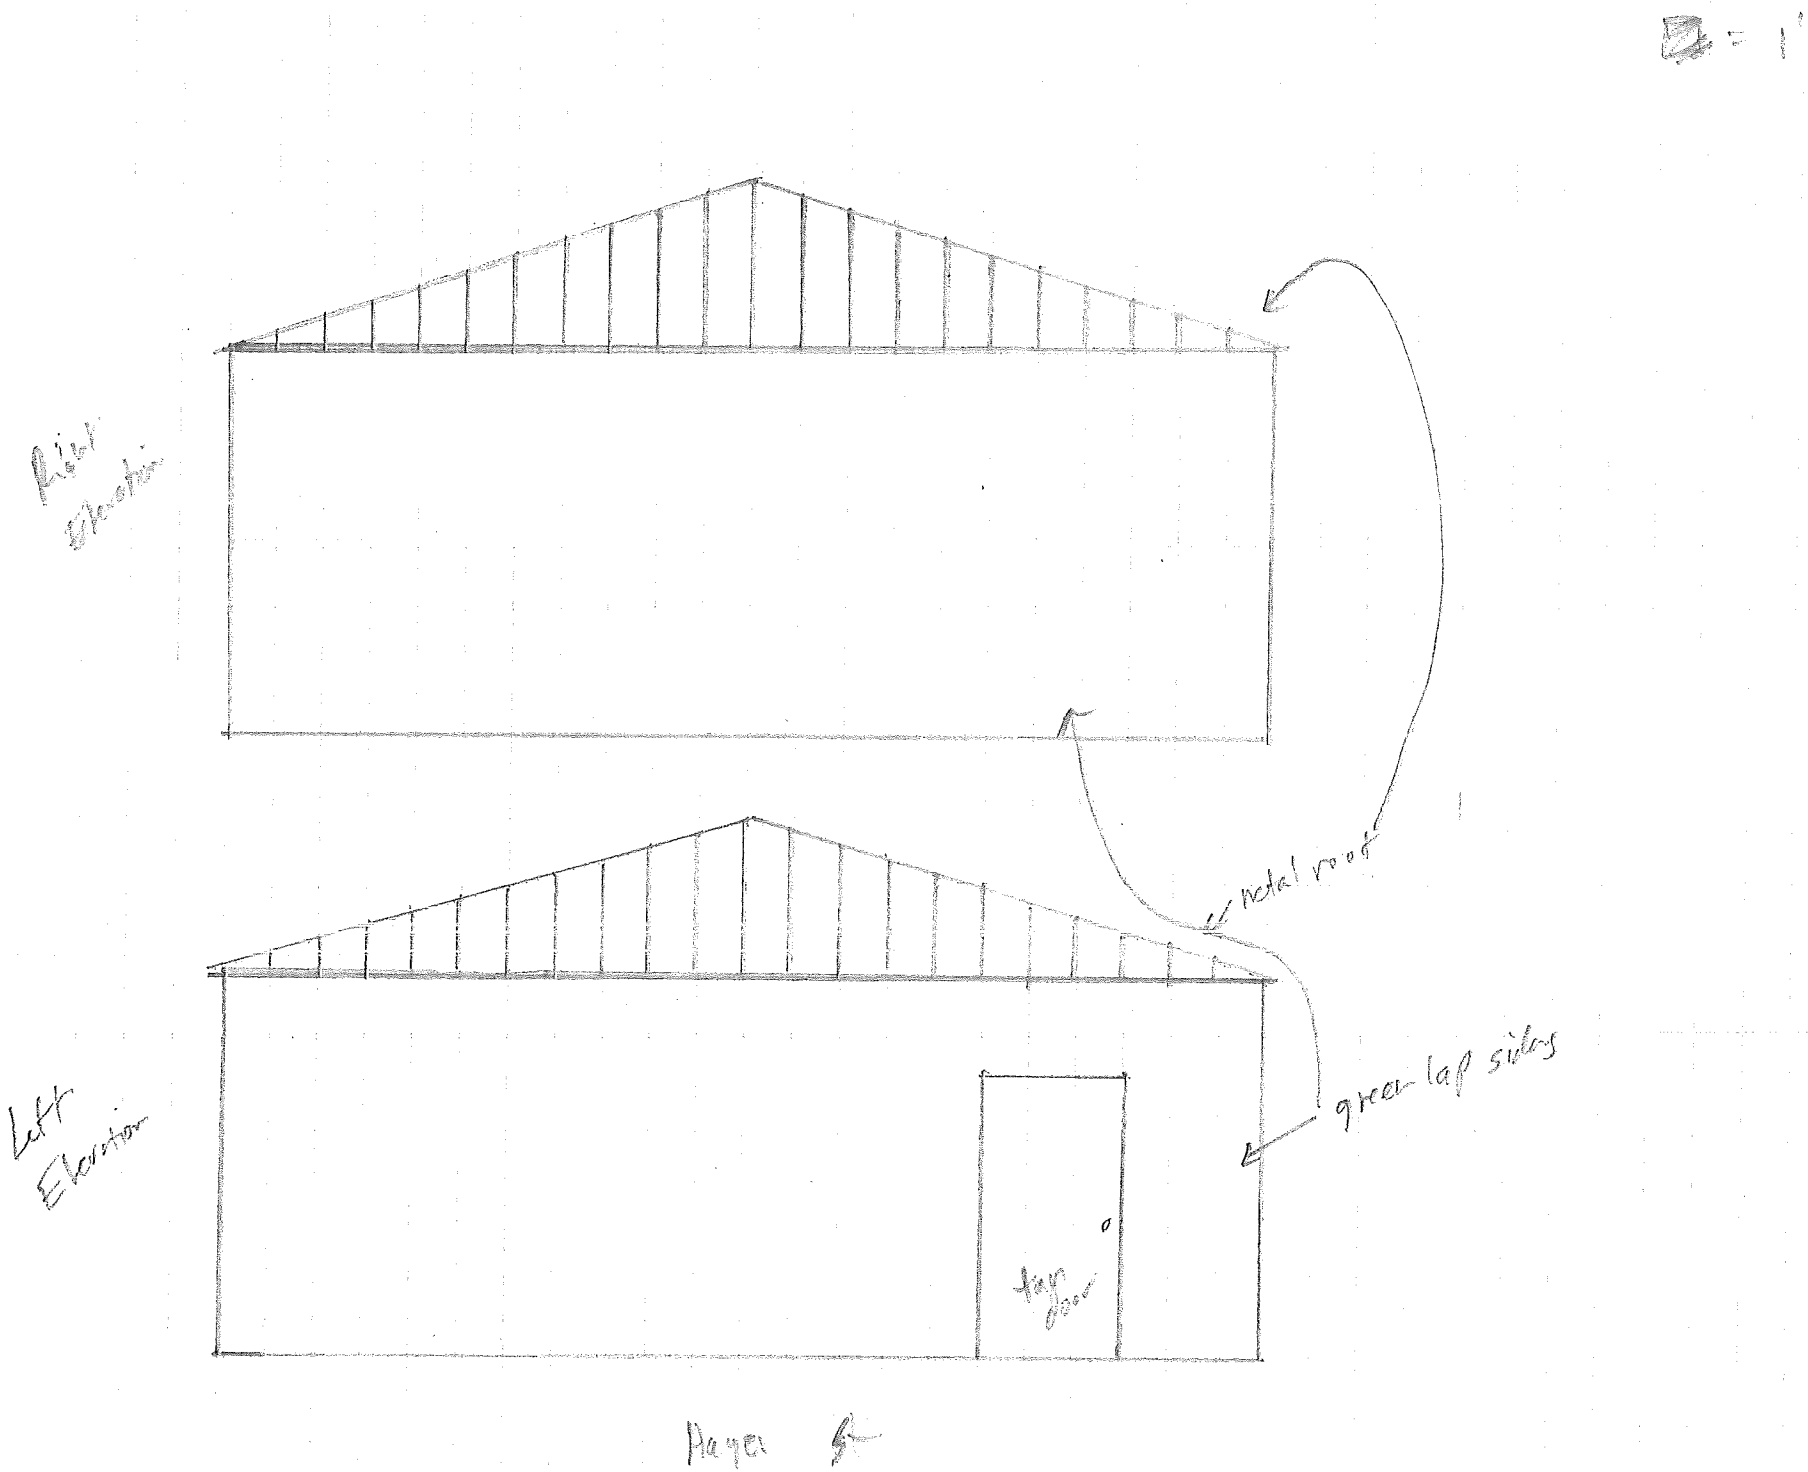
= 1'
Right Elevation
Left Elevation
metal roof
green lap siding
tap door
Hayes