Luke Abt 9/14/2016

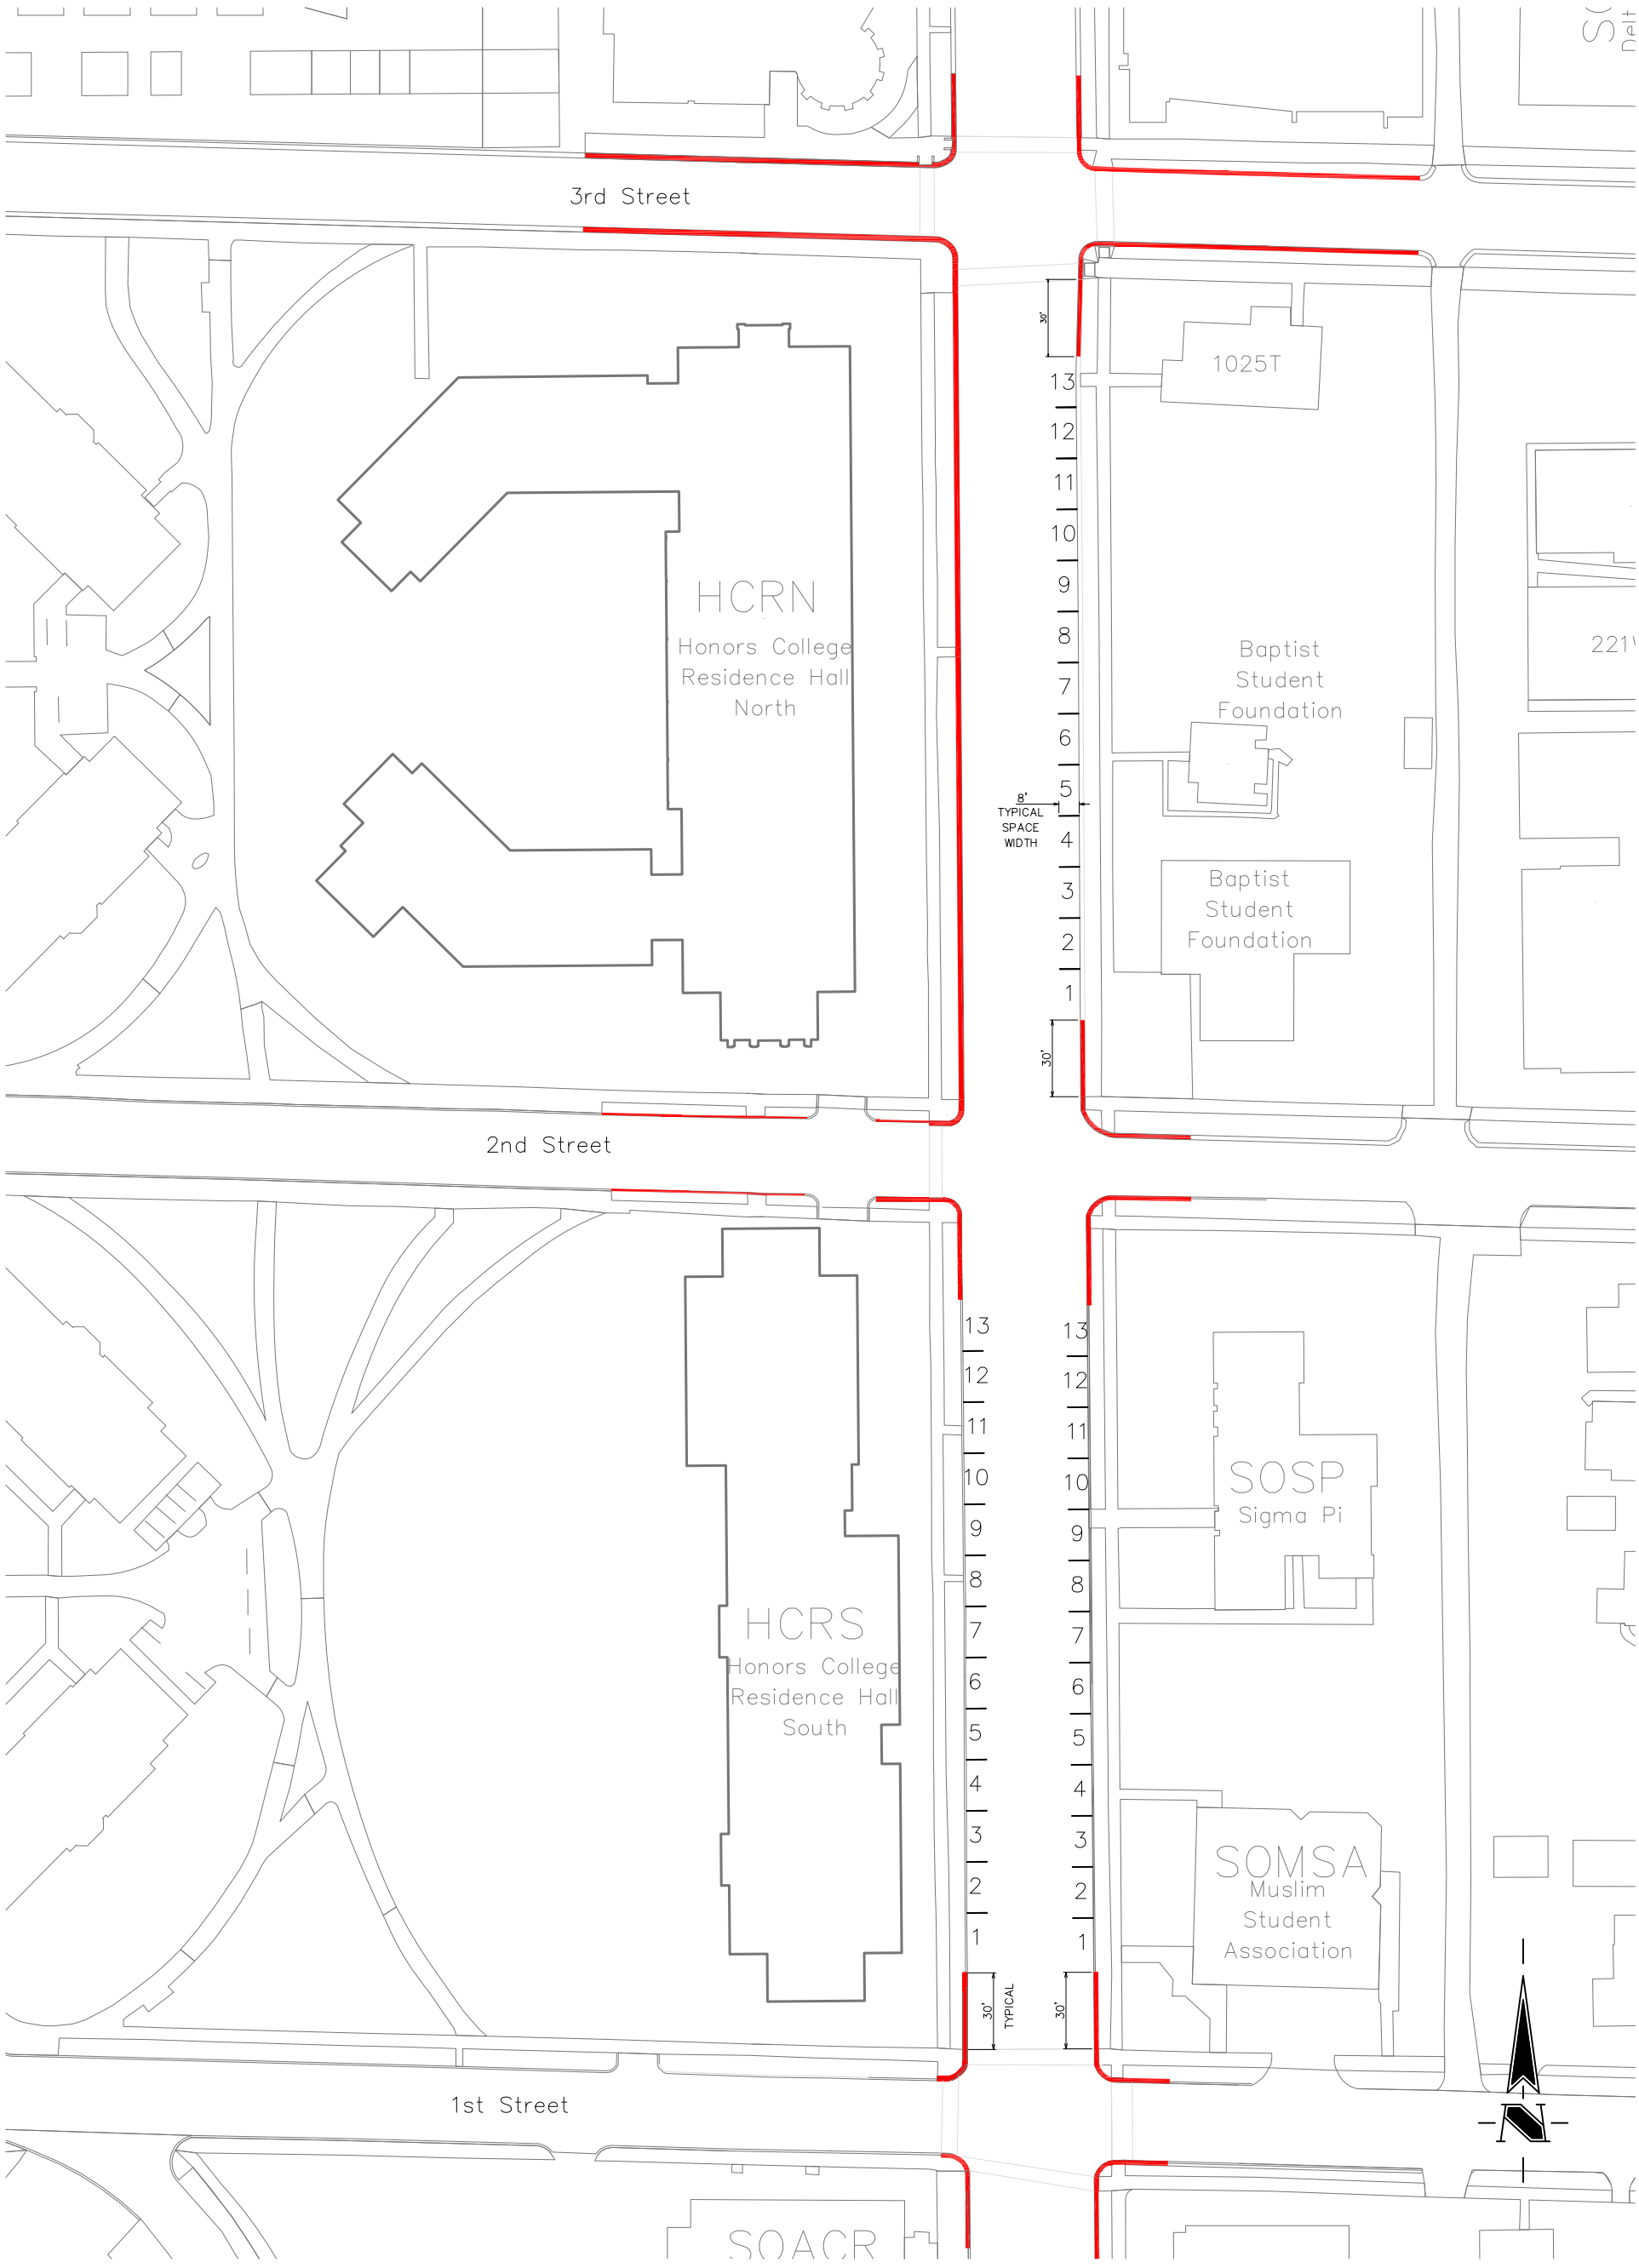

WO NO:	00000
BLDG ABBR:	—
BLDG INDEX:	XXXX
DESIGN:	000
CHECKED:	
FPIN NO:	XX-XXXX
SHEET NO:	1 OF 1

Purdue Honors College Parking North Russell Street

Purdue University – Energy and Construction

PURDUE UNIVERSITY

DEPARTMENT APPROVAL

REVIEWED BY	PM	SPV J. R. KNAPP	UA	UE
DATE		9/14/2016		
REVIEWED BY	F	C	E	L
DATE				
REVIEWED BY	M	S	T	U
DATE				