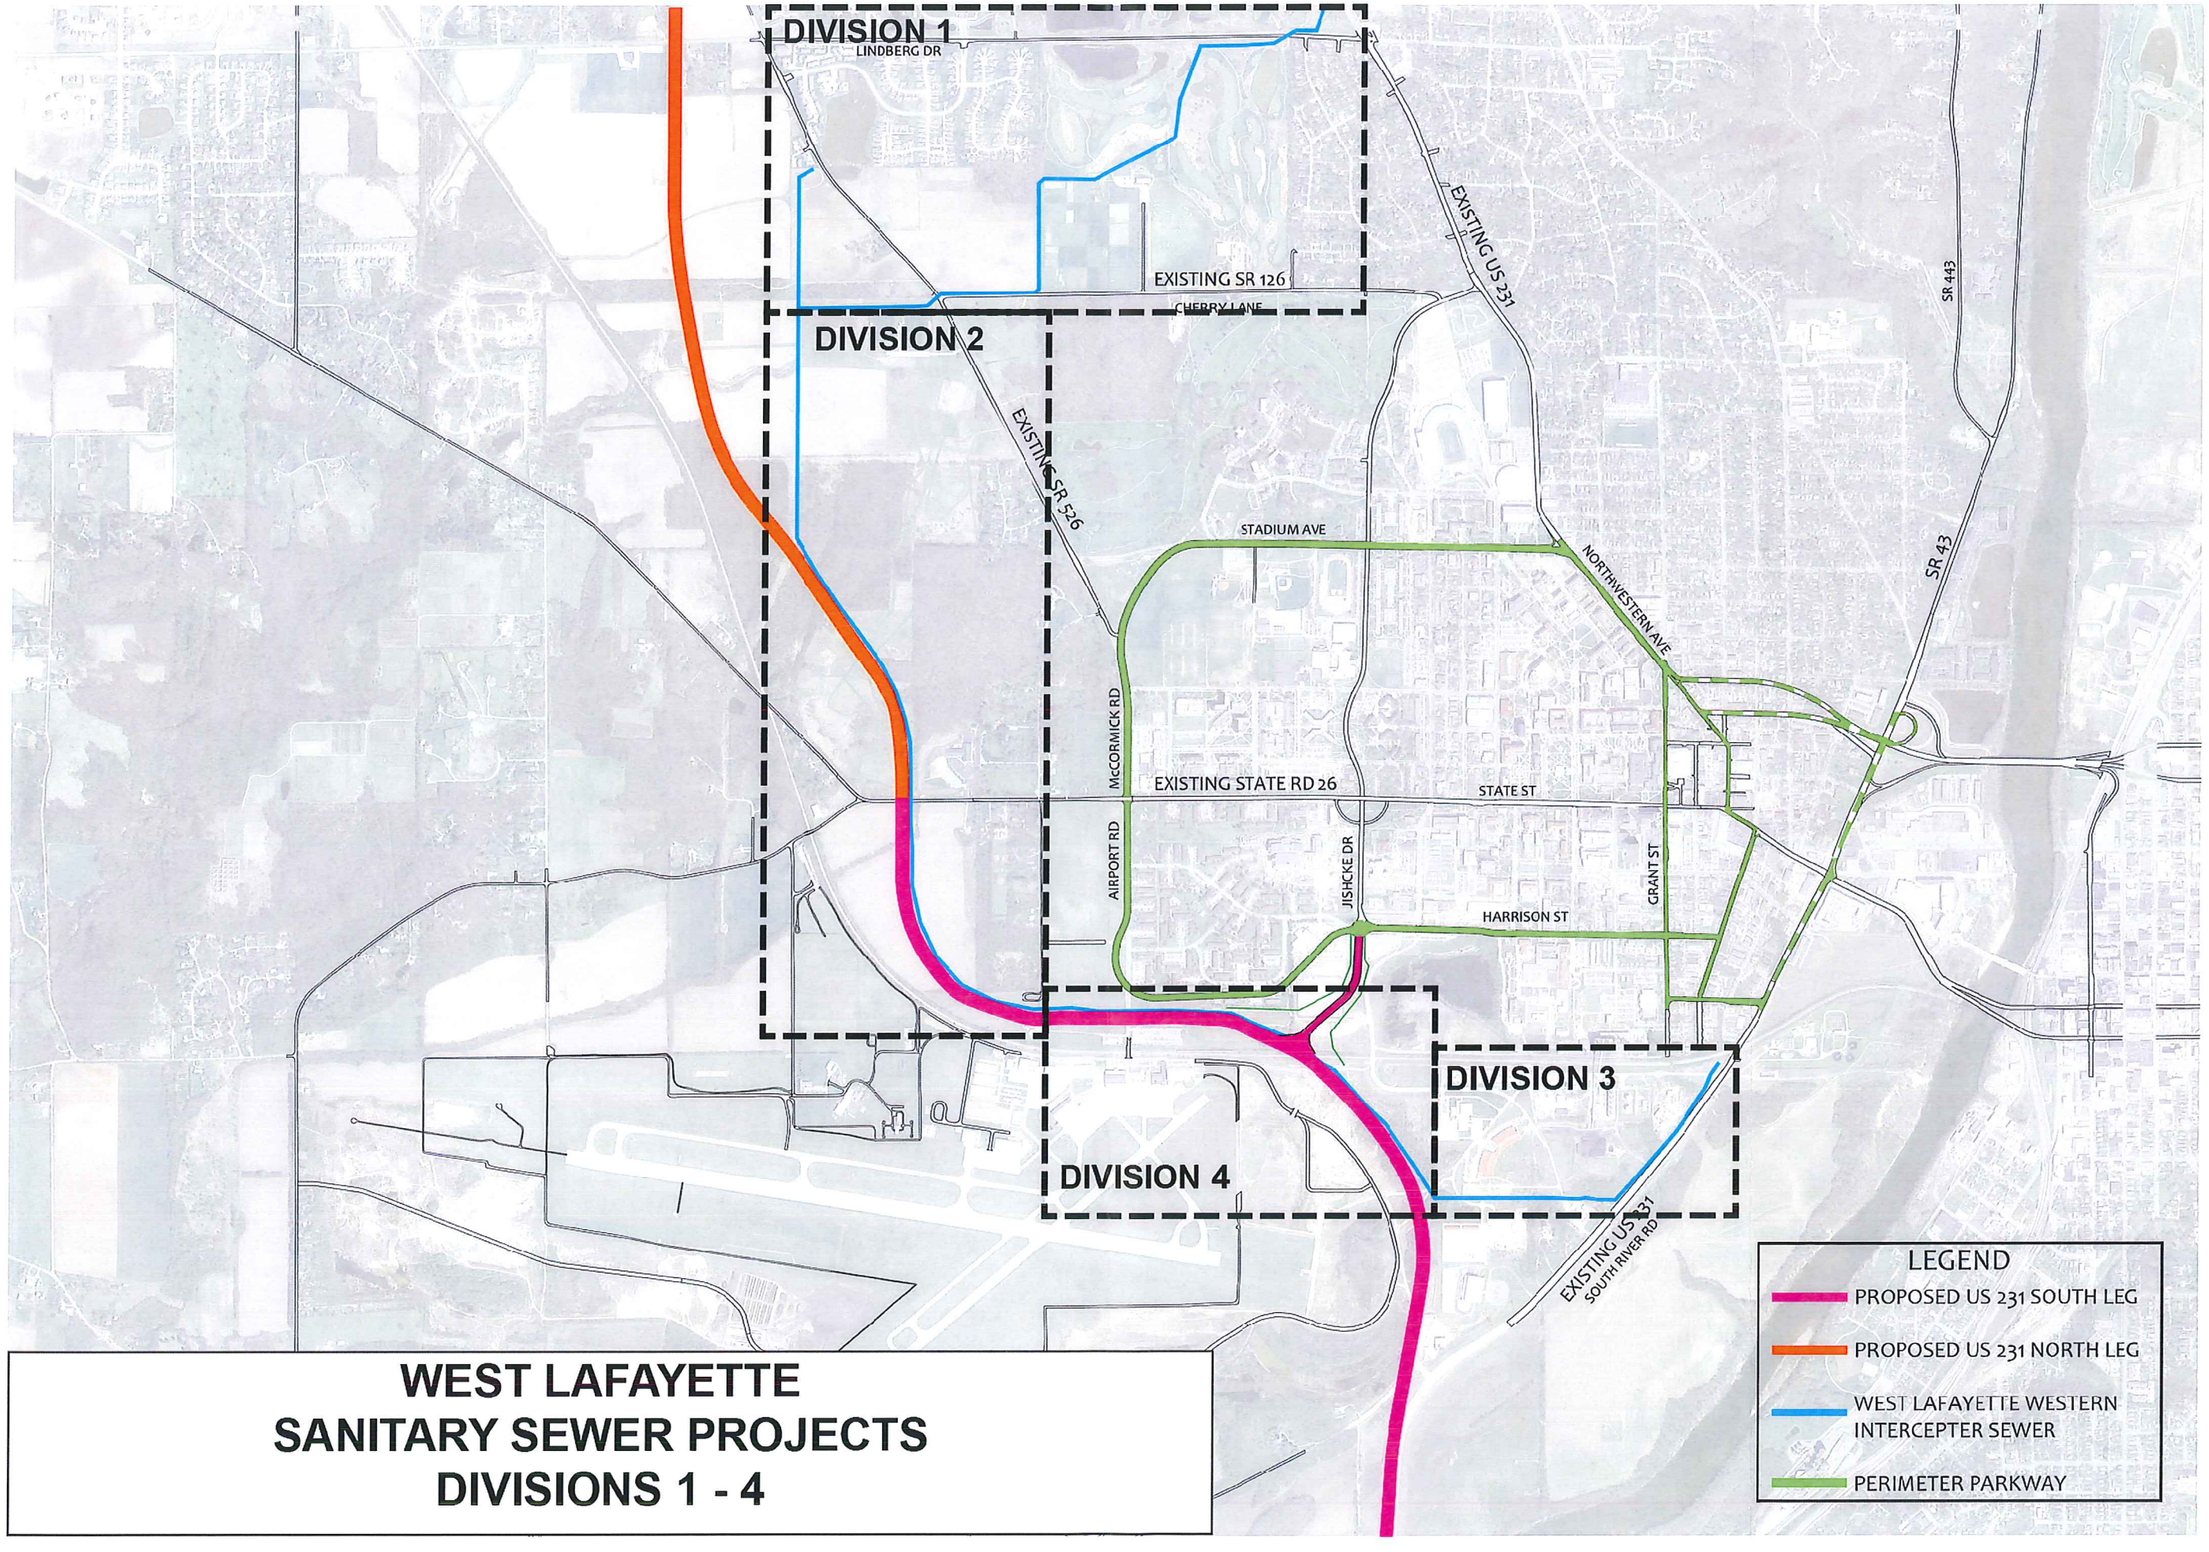

WEST LAFAYETTE
SANITARY SEWER PROJECTS
DIVISIONS 1 - 4