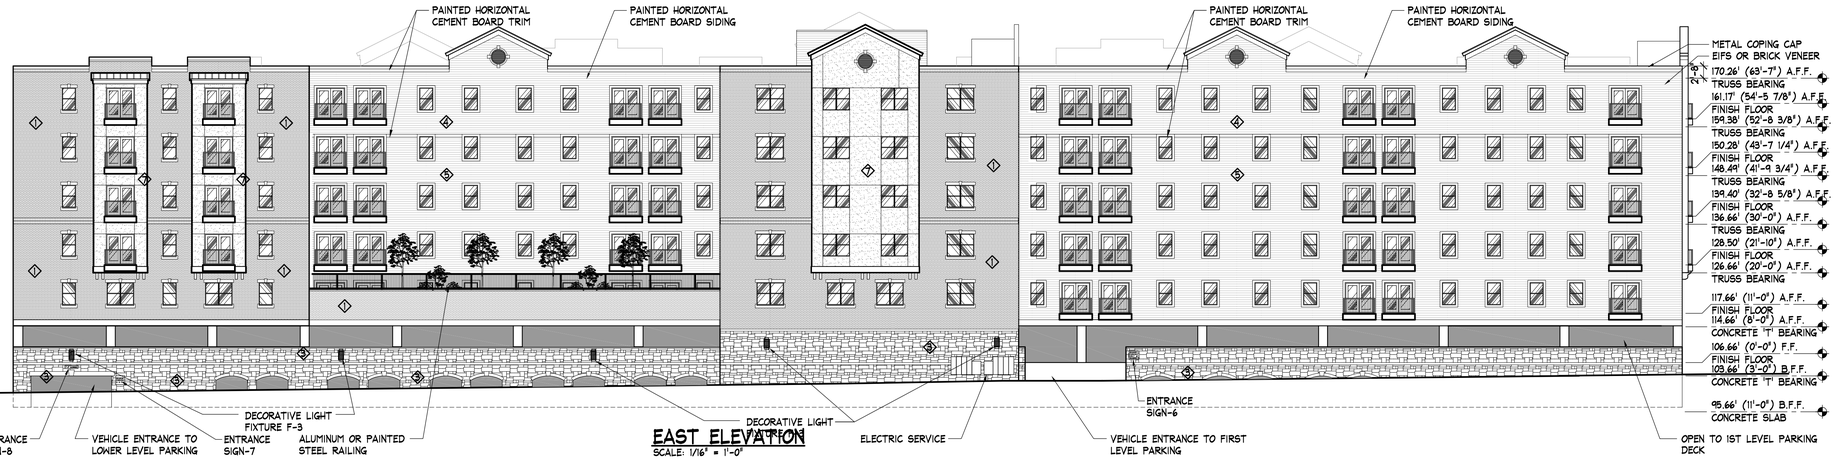

EAST ELEVATION
SCALE: 1/16" = 1'-0"

STREETSCAPE SCHEDULE

KEY	MATERIAL	COLOR
1	BRICK VENEER	COLOR A
2	BRICK VENEER	COLOR B
3	STONE VENEER	COLOR C
4	FIBER CEMENT SIDING	PAINT COLOR D
5	FIBER CEMENT SIDING	PAINT COLOR E
6	BRICK VENEER	COLOR F
7	EIFS	COLOR G

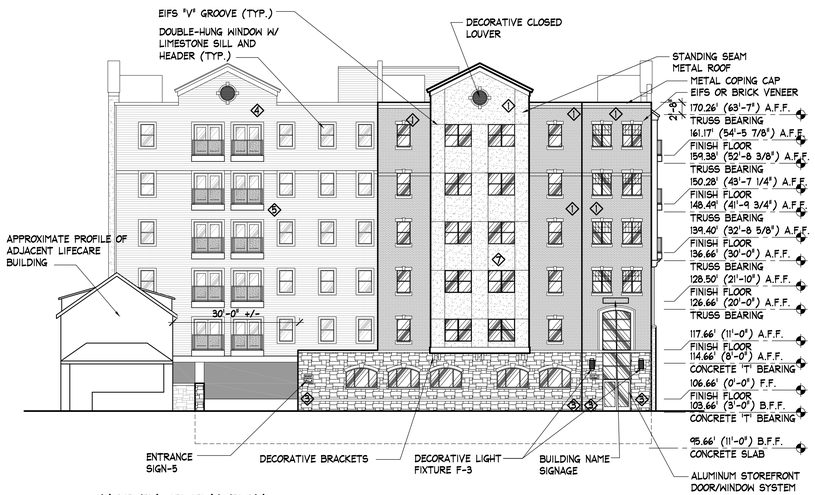

NORTH ELEVATION
SCALE: 1/16" = 1'-0"

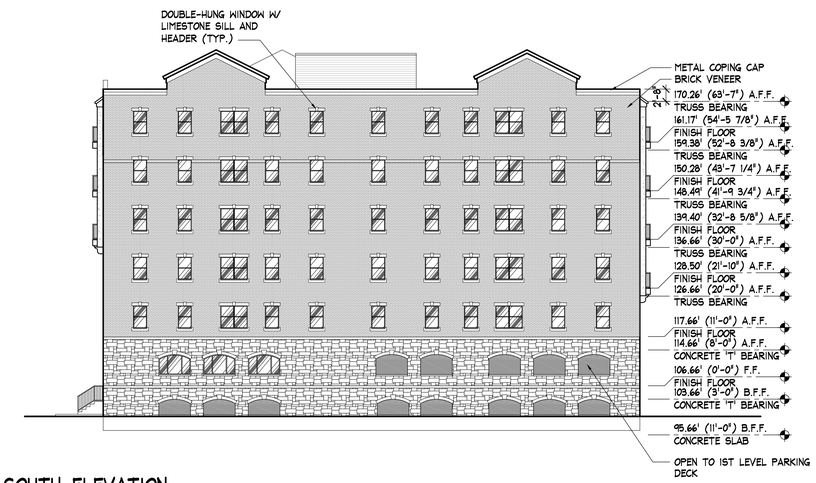

SOUTH ELEVATION
SCALE: 1/16" = 1'-0"

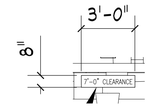

CLEARANCE SIGN-8
SCALE: 1/4" = 1'-0"

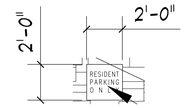

EAST (SOUTH) PARKING SIGN-7
SCALE: 1/4" = 1'-0"

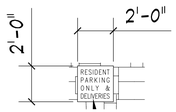

EAST (NORTH) PARKING SIGN-6
SCALE: 1/4" = 1'-0"

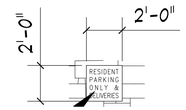

NORTH PARKING SIGN-5
SCALE: 1/4" = 1'-0"

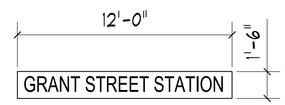

NORTH BUILDING SIGN-4
SCALE: 1/4" = 1'-0"

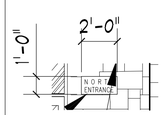

NORTH SIGN-2
SCALE: 1/4" = 1'-0"

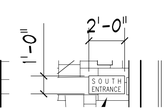

SOUTH SIGN-3
SCALE: 1/4" = 1'-0"

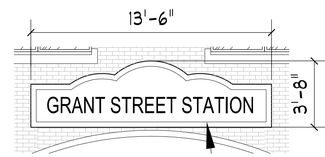

MAIN BUILDING SIGN-1
SCALE: 1/16" = 1'-0"

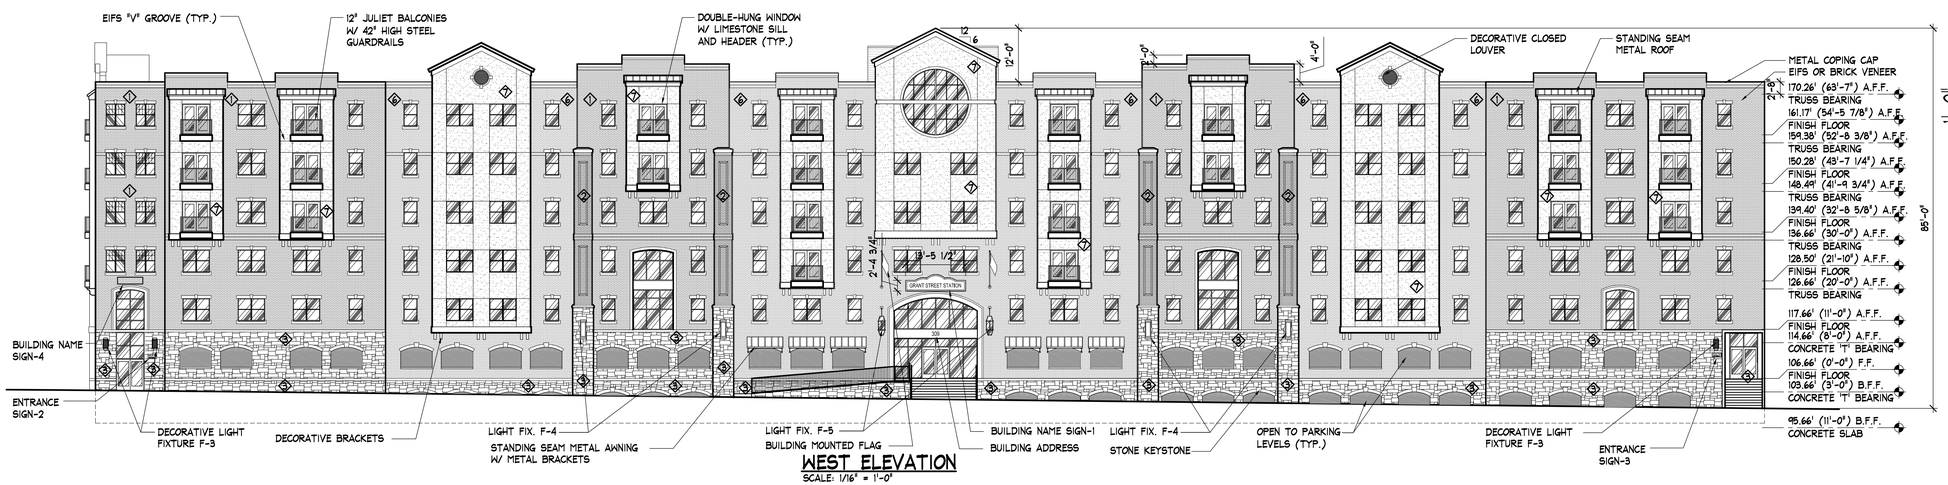

WEST ELEVATION
SCALE: 1/16" = 1'-0"

Symbol	Date	By	Revisions

This is an original design, created by KJG Architecture, Inc. The concepts, ideas, plans and details are the sole property of KJG Architecture, Inc. None of the aforementioned shall be used by or disclosed to any person, firm or organization for any purpose without the prior written permission of KJG Architecture, Inc.

PRELIMINARY DRAWING NOT FOR CONSTRUCTION

Seal

KJG Architecture, Inc.
527 Sagamore Parkway W., Suite 101
West Lafayette, Indiana 47906
Office: 765.497.4598 Fax: 765.497.4599

Sheet Title: EXTERIOR ELEVATIONS

Project: GRANT STREET STATION PLANNED DEVELOPMENT
WEST LAFAYETTE, INDIANA

Scale	Job No.
AS SHOWN	2010.007
Date 02/29/2012	Drawn By BGK

Sheet No.

9