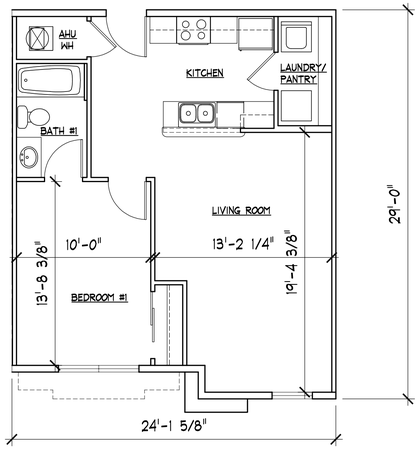

TYPICAL 1-BEDROOM UNIT PLAN
SCALE: 3/16" = 1'-0"

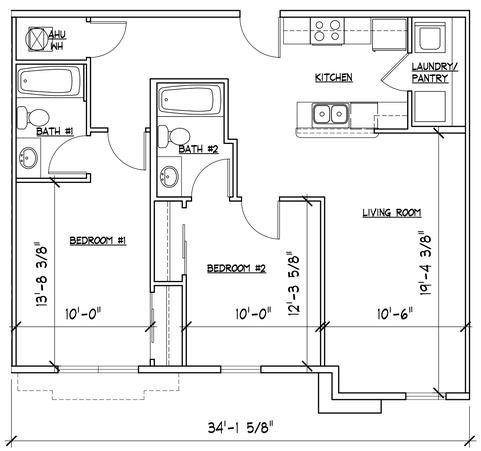

TYPICAL 2-BEDROOM UNIT PLAN
SCALE: 3/16" = 1'-0"

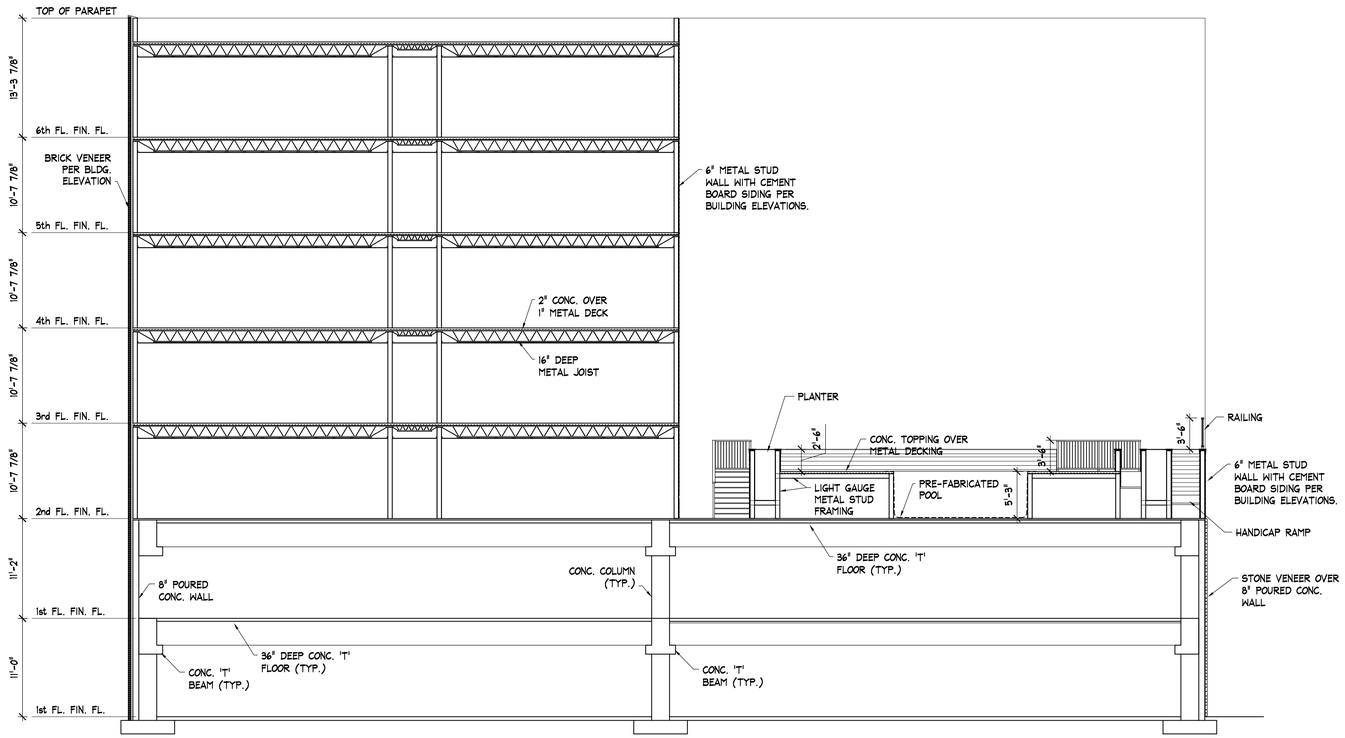

BUILDING SECTION
SCALE: 1/8" = 1'-0"

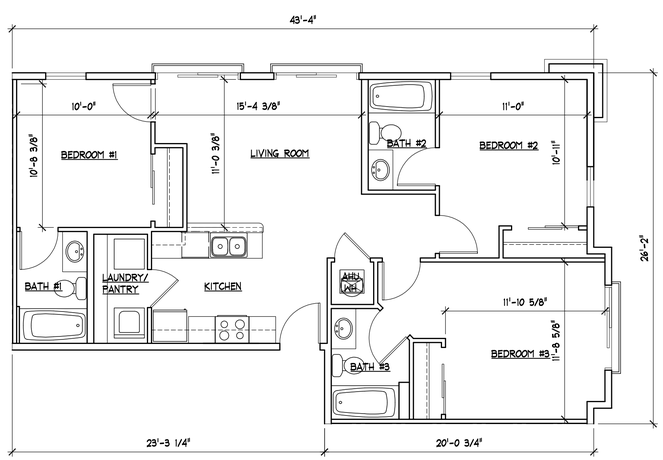

TYPICAL 3-BEDROOM UNIT PLAN
SCALE: 3/16" = 1'-0"

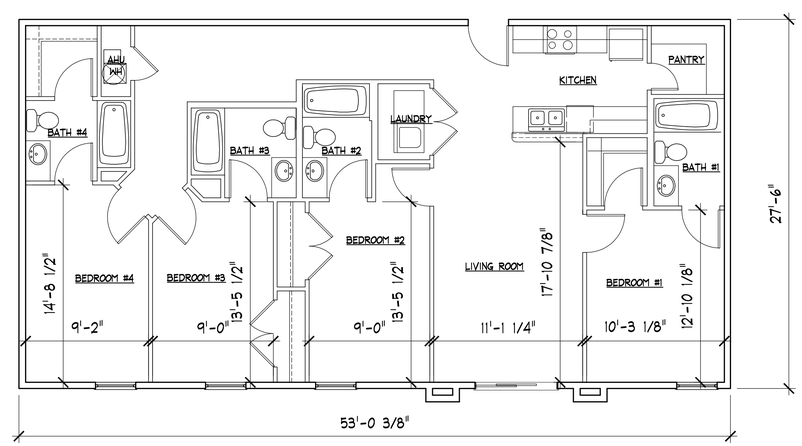

TYPICAL 4-BEDROOM UNIT PLAN
SCALE: 3/16" = 1'-0"

Symbol	Date	By	Revisions

This is an original design, created by KJG Architecture, Inc. The concepts, ideas, plans and details are the sole property of KJG Architecture, Inc. None of the aforementioned shall be used by or disclosed to any person, firm or organization for any purpose without the prior written permission of KJG Architecture, Inc.

Seal

PRELIMINARY DRAWING NOT FOR CONSTRUCTION

KJG Architecture, Inc.
527 Sagamore Parkway W., Suite 101
West Lafayette, Indiana 47906
Office: 765.497.4598 Fax: 765.497.4599

Sheet Title: UNIT PLANS & BUILDING SECTION

Project: GRANT STREET STATION PLANNED DEVELOPMENT
WEST LAFAYETTE, INDIANA

Scale	Job No.
AS SHOWN	2010.007
Date: 02/29/2012	Drawn By: BGK

Sheet No.

10