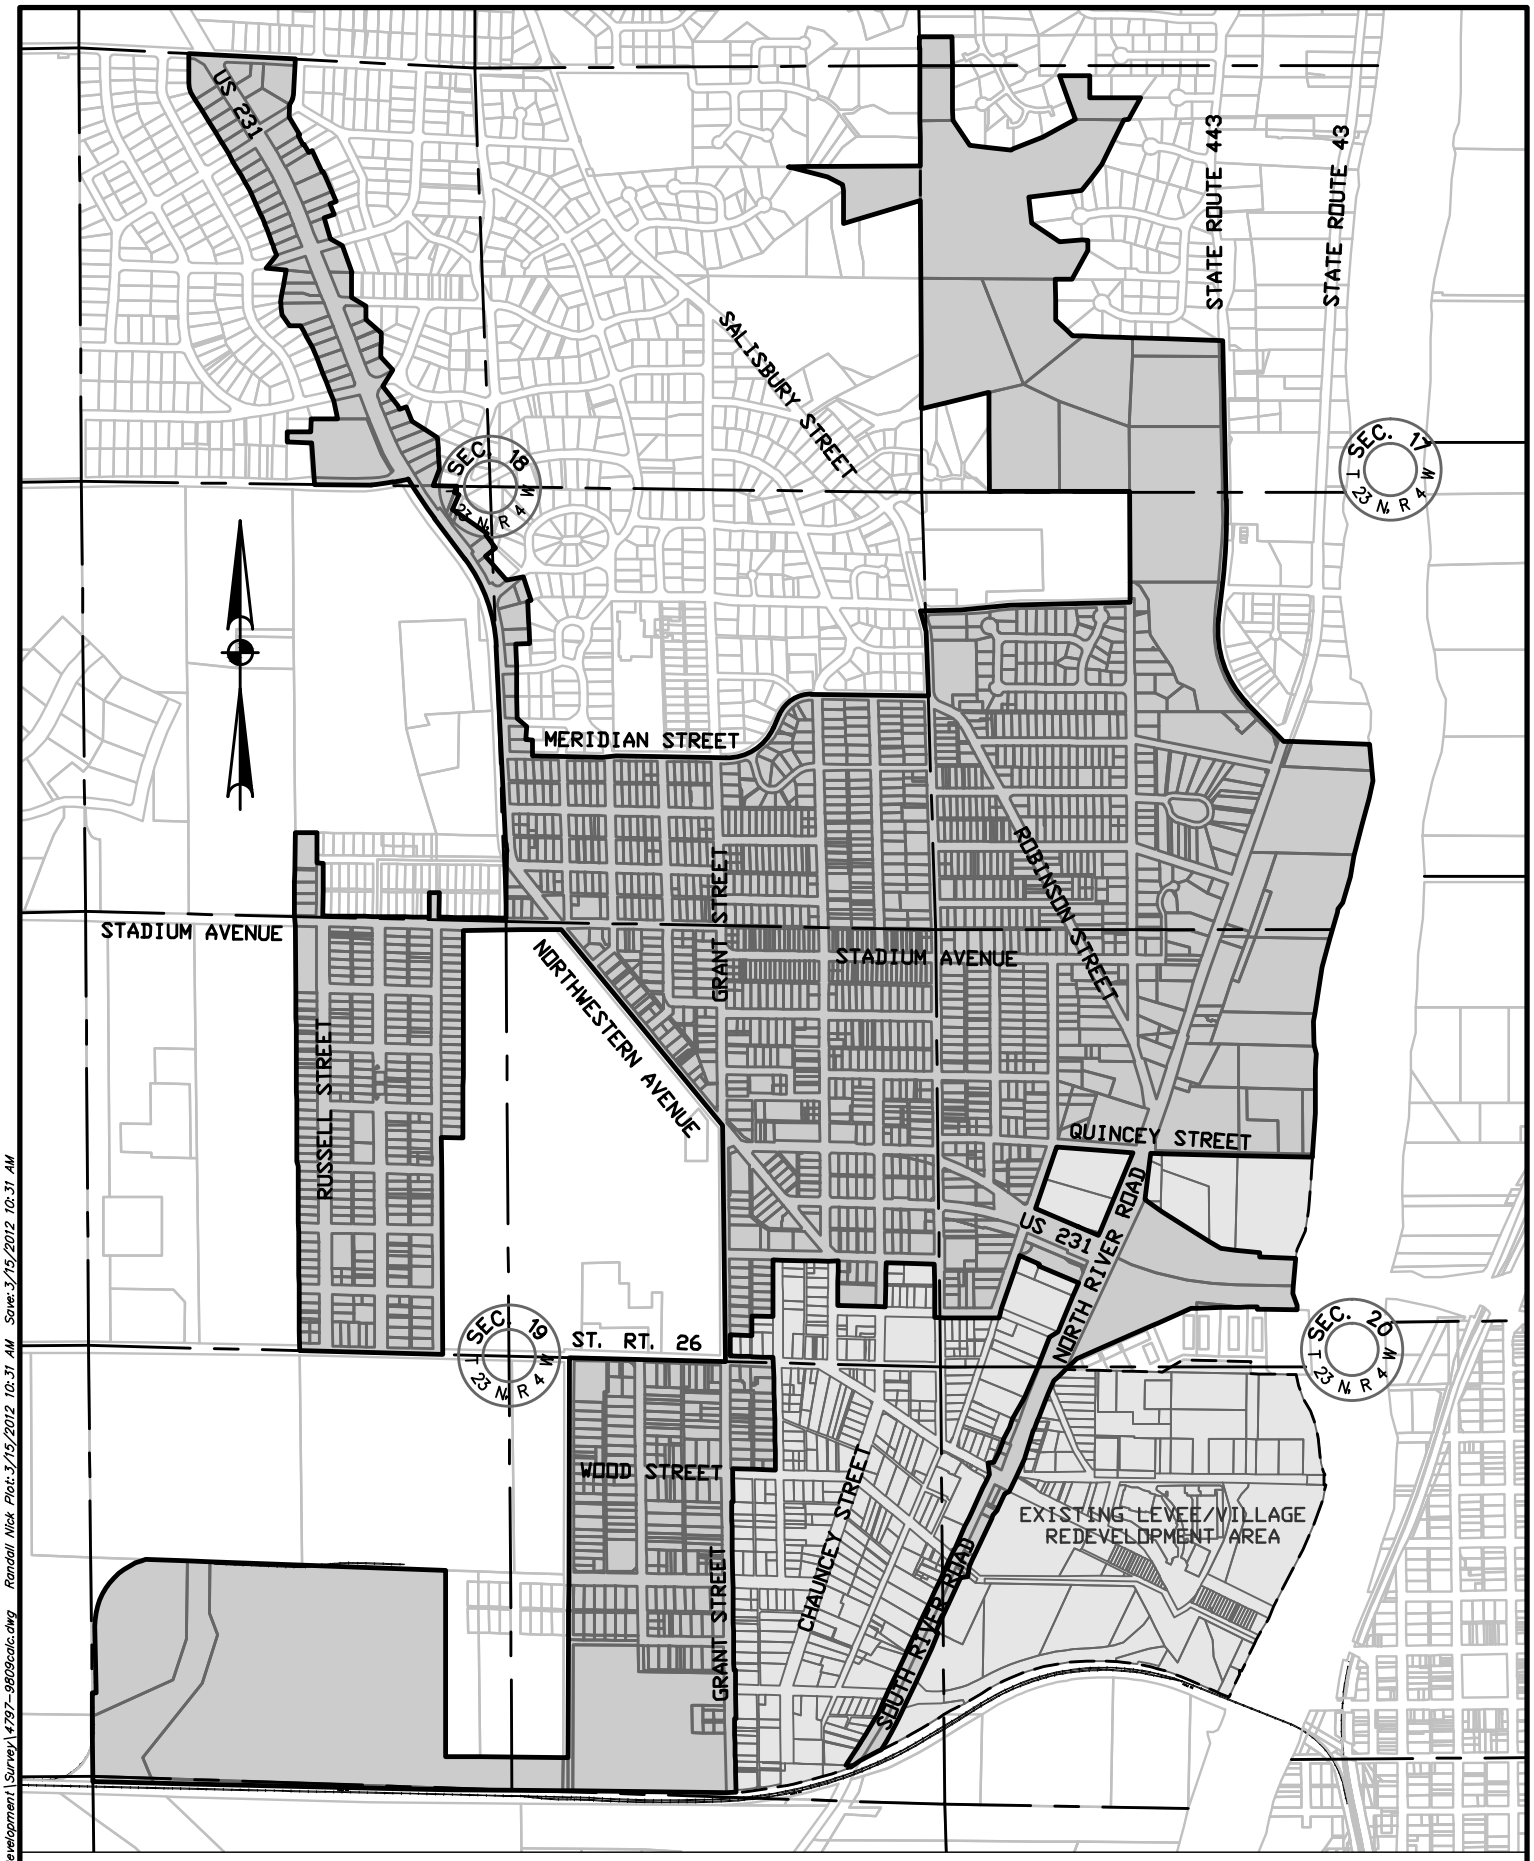

U:\4797\9809\Project Development\Survey\4797-9809calc.dwg Randall Nick Plot:3/15/2012 10:31 AM Save:3/15/2012 10:31 AM

BF&S
Butler Fairman Seufert
CIVIL ENGINEERS

DRAWN: RAN
CHECKED: RAN
DATE: 3/15/2012

Proposed Addition To Levee/Village Redevelopment Area

City Of West Lafayette Indiana

HORIZONTAL SCALE	NA
VERTICAL SCALE	NA
SHEET	1 OF 1
PROJECT	4797-9809

BFS NO. 4797