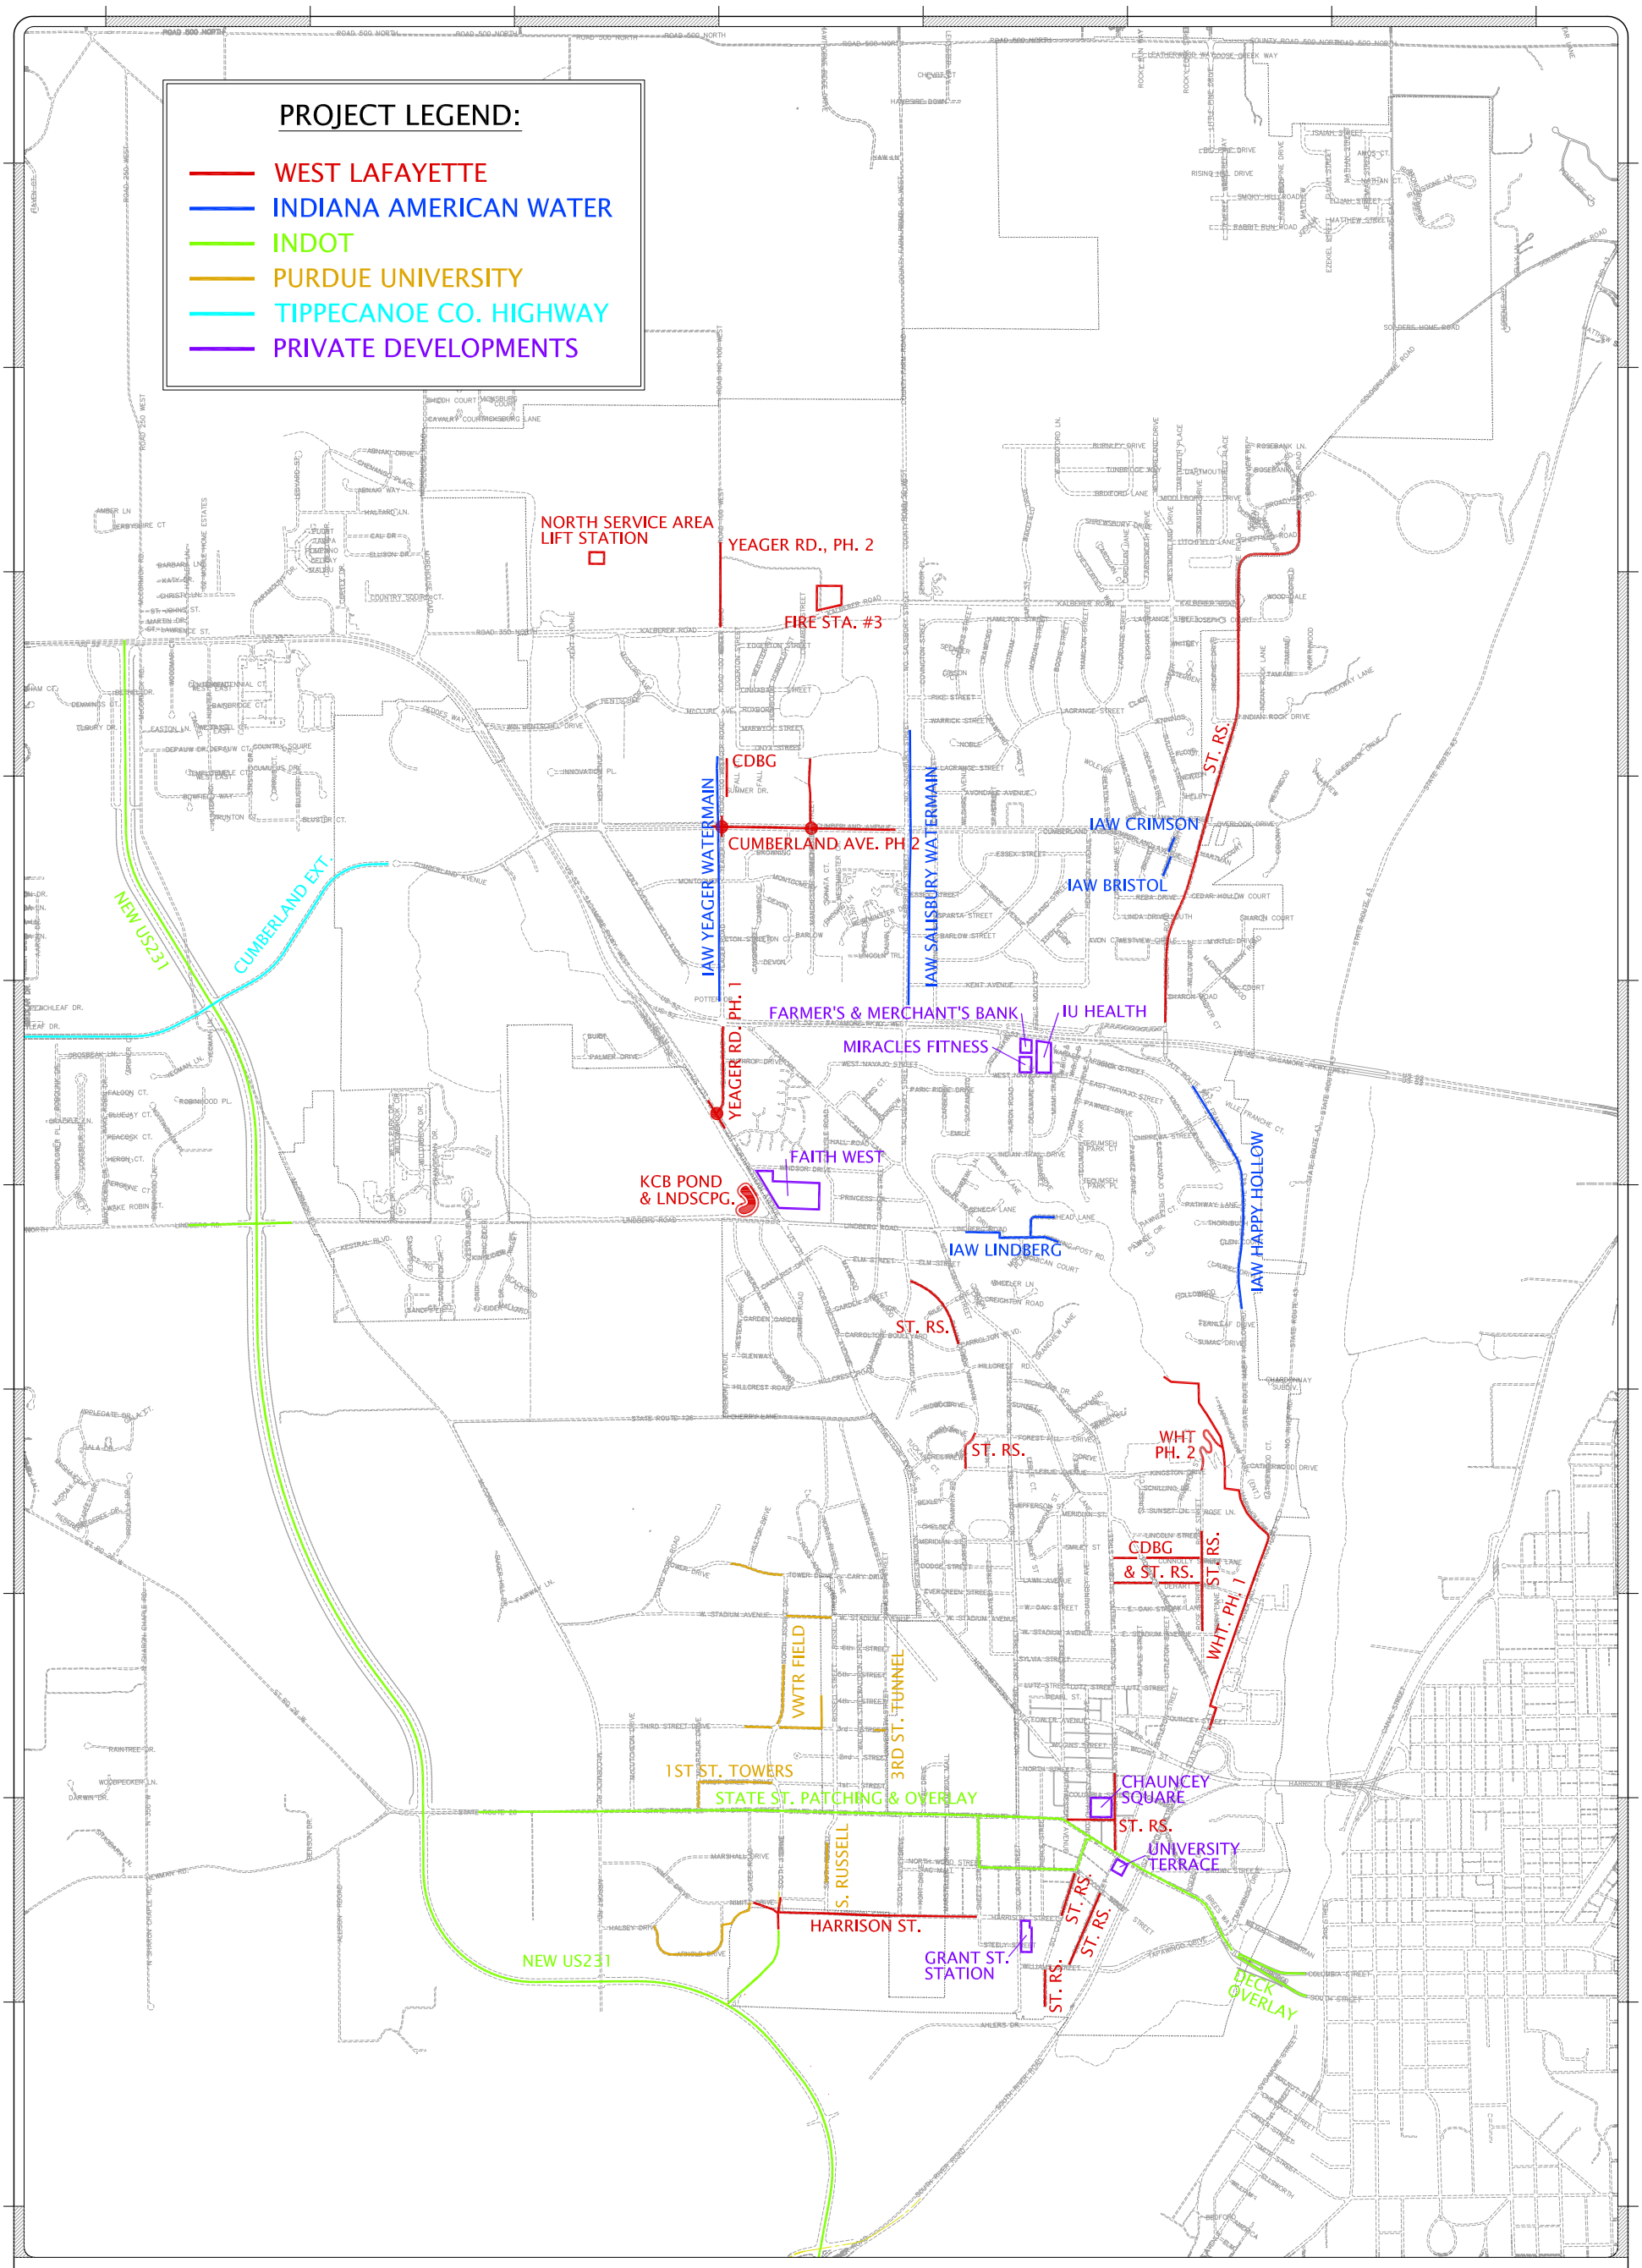

p 765-775-5130 609 West Navajo Street, West Lafayette, Indiana 47906 f 765-775-5249

CITY OF WEST LAFAYETTE

2012 SUMMER PROJECTS CITY-WIDE

City of West Lafayette
Office of the City Engineer

DRAWN BY:	DMB
CHECKED BY:	BDA
SCALE:	1" = 1000'
DATE:	5/3/2012
-	-
-	-
PAGE No. 1	of 1