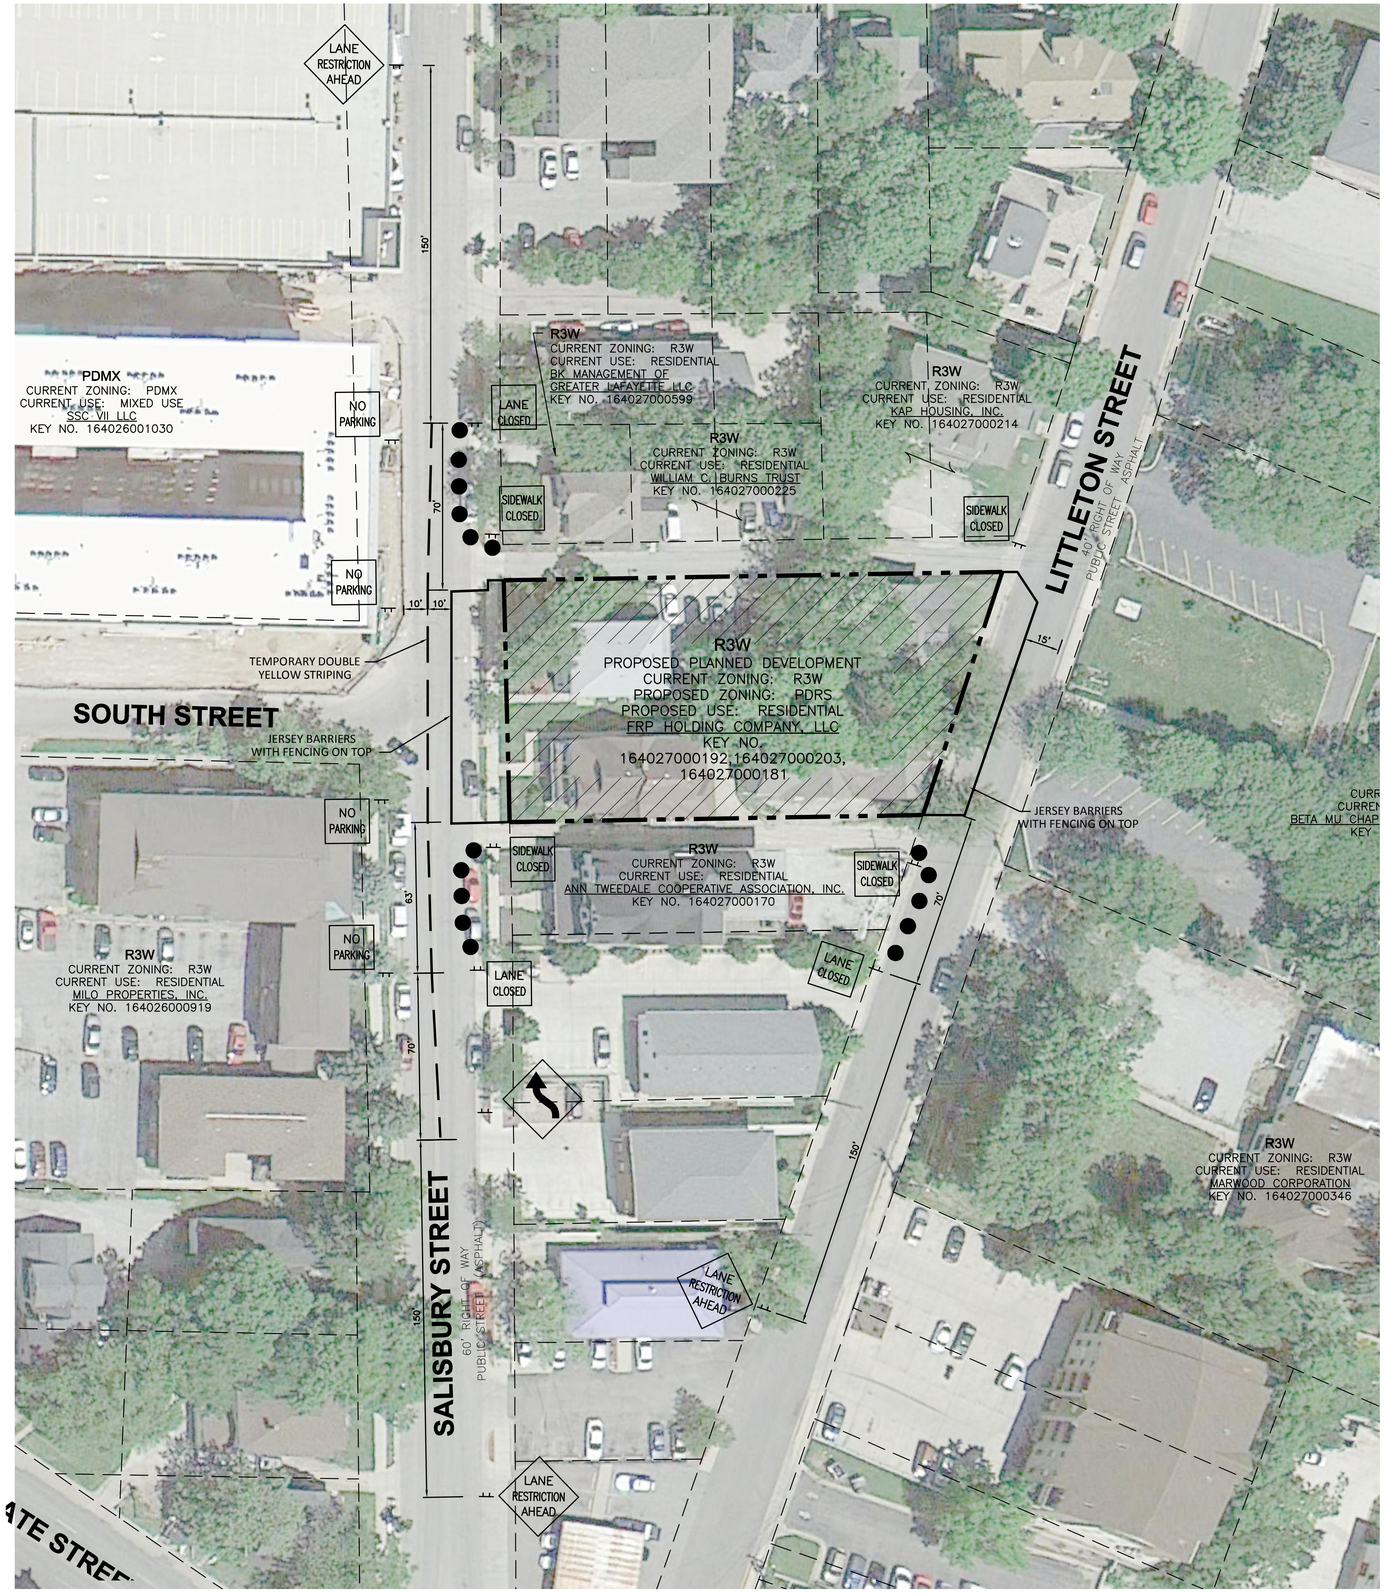

NORTH

0 30 60 90

GRAPHIC SCALE IN FEET

LEGEND

- ORANGE TRAFFIC CONTROL BARRELS
- LANE RESTRICTION AHEAD SIGN
- SIDEWALK CLOSED SIGN
- NO PARKING SIGN
- TRAFFIC CONTROL SIGN
- LANE CLOSED SIGN

LANE CLOSED SIGN

N.T.S.

ON STREET PARKING LOST

STREET NAME	PARKING SPACES LOST
SALISBURY STREET WEST	11
SALISBURY STREET EAST	10
LITTLETON STREET WEST	7

No.	REVISION	DATE

PROJECT No: 74311
DATE 08/21/14
DES. ____
DR. PJD
CKD. DJK

7635 Interactive Way
Suite 100
Indianapolis, IN 46278
317.299.7500
FAX: 317.291.5805

WOOLPERT
DESIGN | GEOSPATIAL | INFRASTRUCTURE

SOUTH STREET STATION PLANNED DEVELOPMENT

42-48 SALISBURY STREET
WEST LAFAYETTE, INDIANA

TRAFFIC CONTROL PLAN

SHEET NO.
C900

Layout Tab Name: C900, Images: 74311Aerial.jpg; Adjoiners.jpg; Capture.JPG; , Xrefs: 74311-x.dwg; 74311TBLK.dwg
Last Saved By:ohlemeye, 8/29/2014 2:32:02 PM
G:\DE\Clients\Boiler Village LLC\74311 South Street Station\Cadd\CD\74311TCP.dwg Plotted By:McCroskey, Ryan Plotted:August 29, 2014, 3:26:48 PM