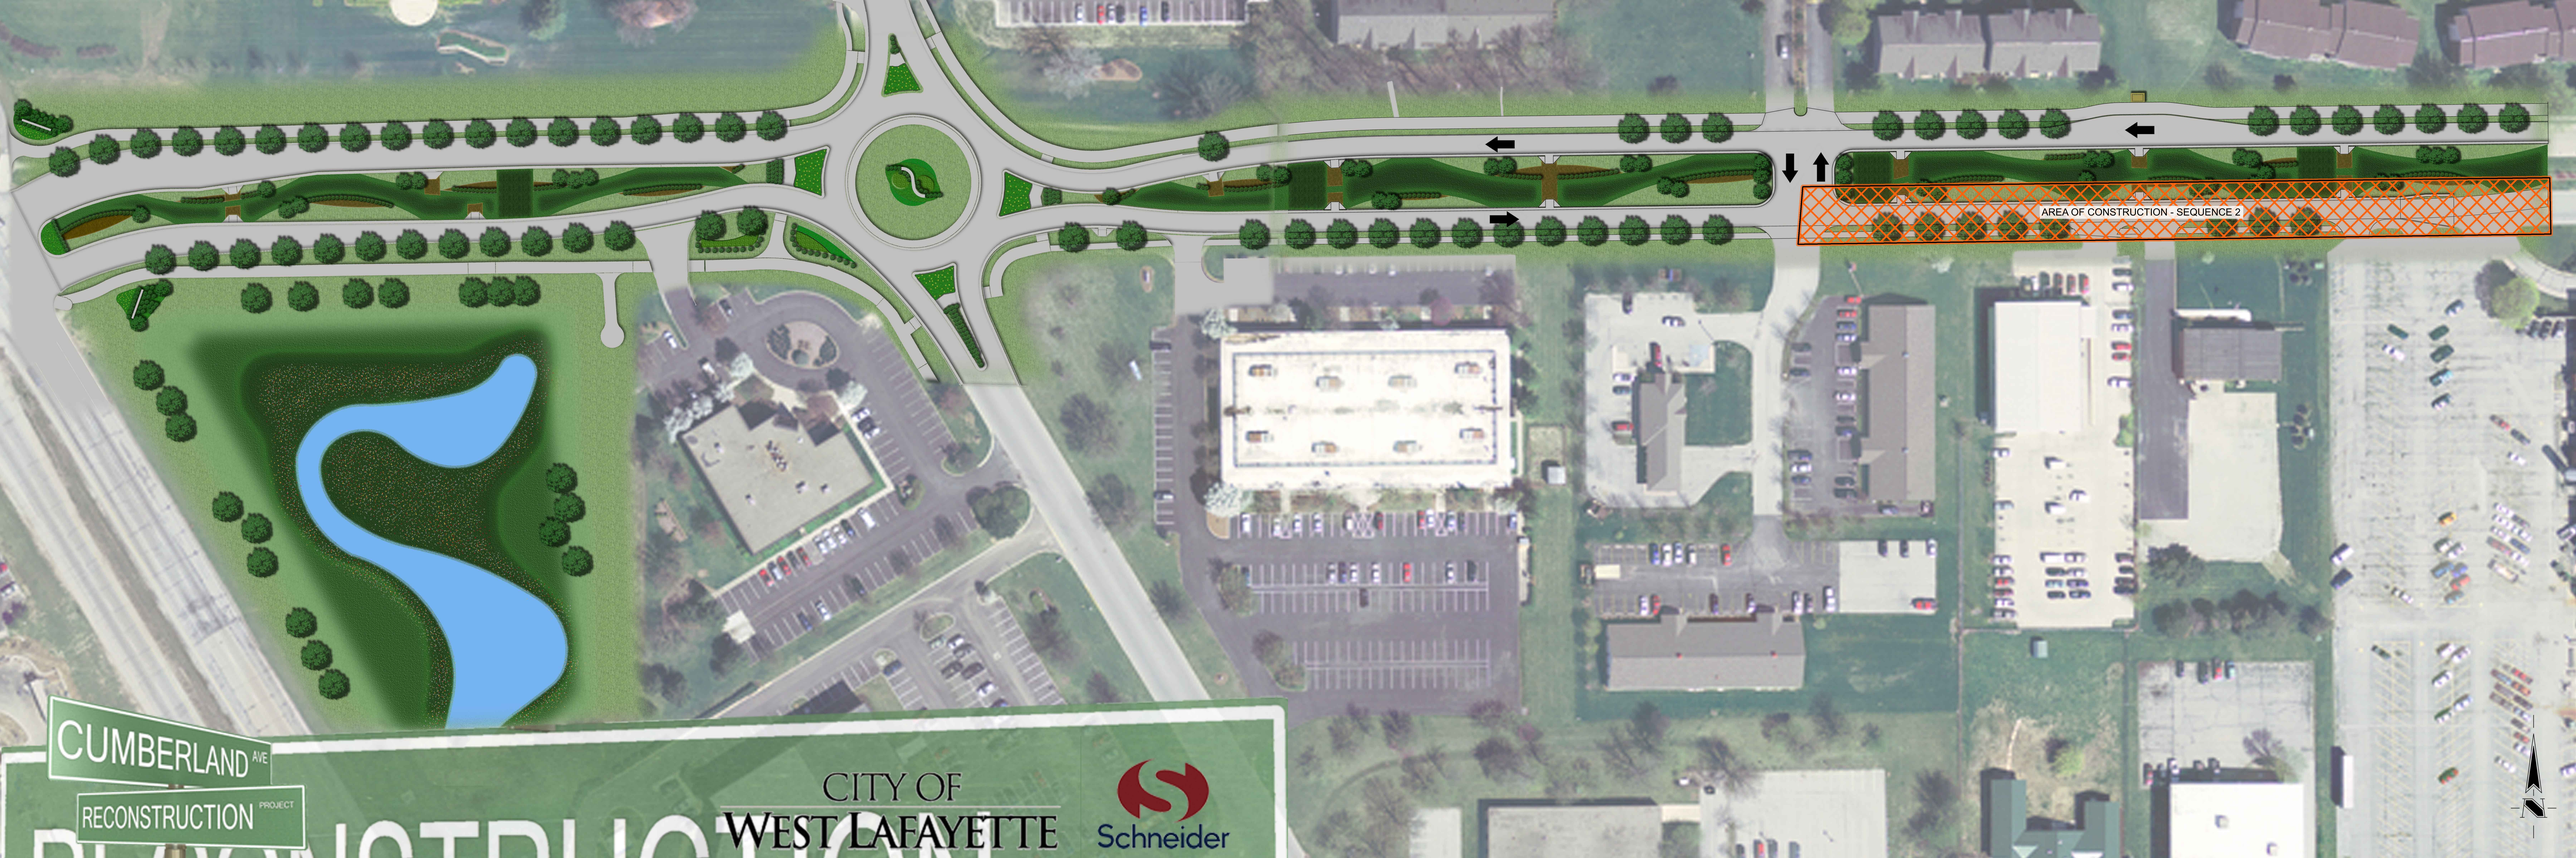
AREA OF CONSTRUCTION - SEQUENCE 2
CUMBERLAND AVE
RECONSTRUCTION PROJECT
CITY OF
WEST LAFAYETTE
Schneider