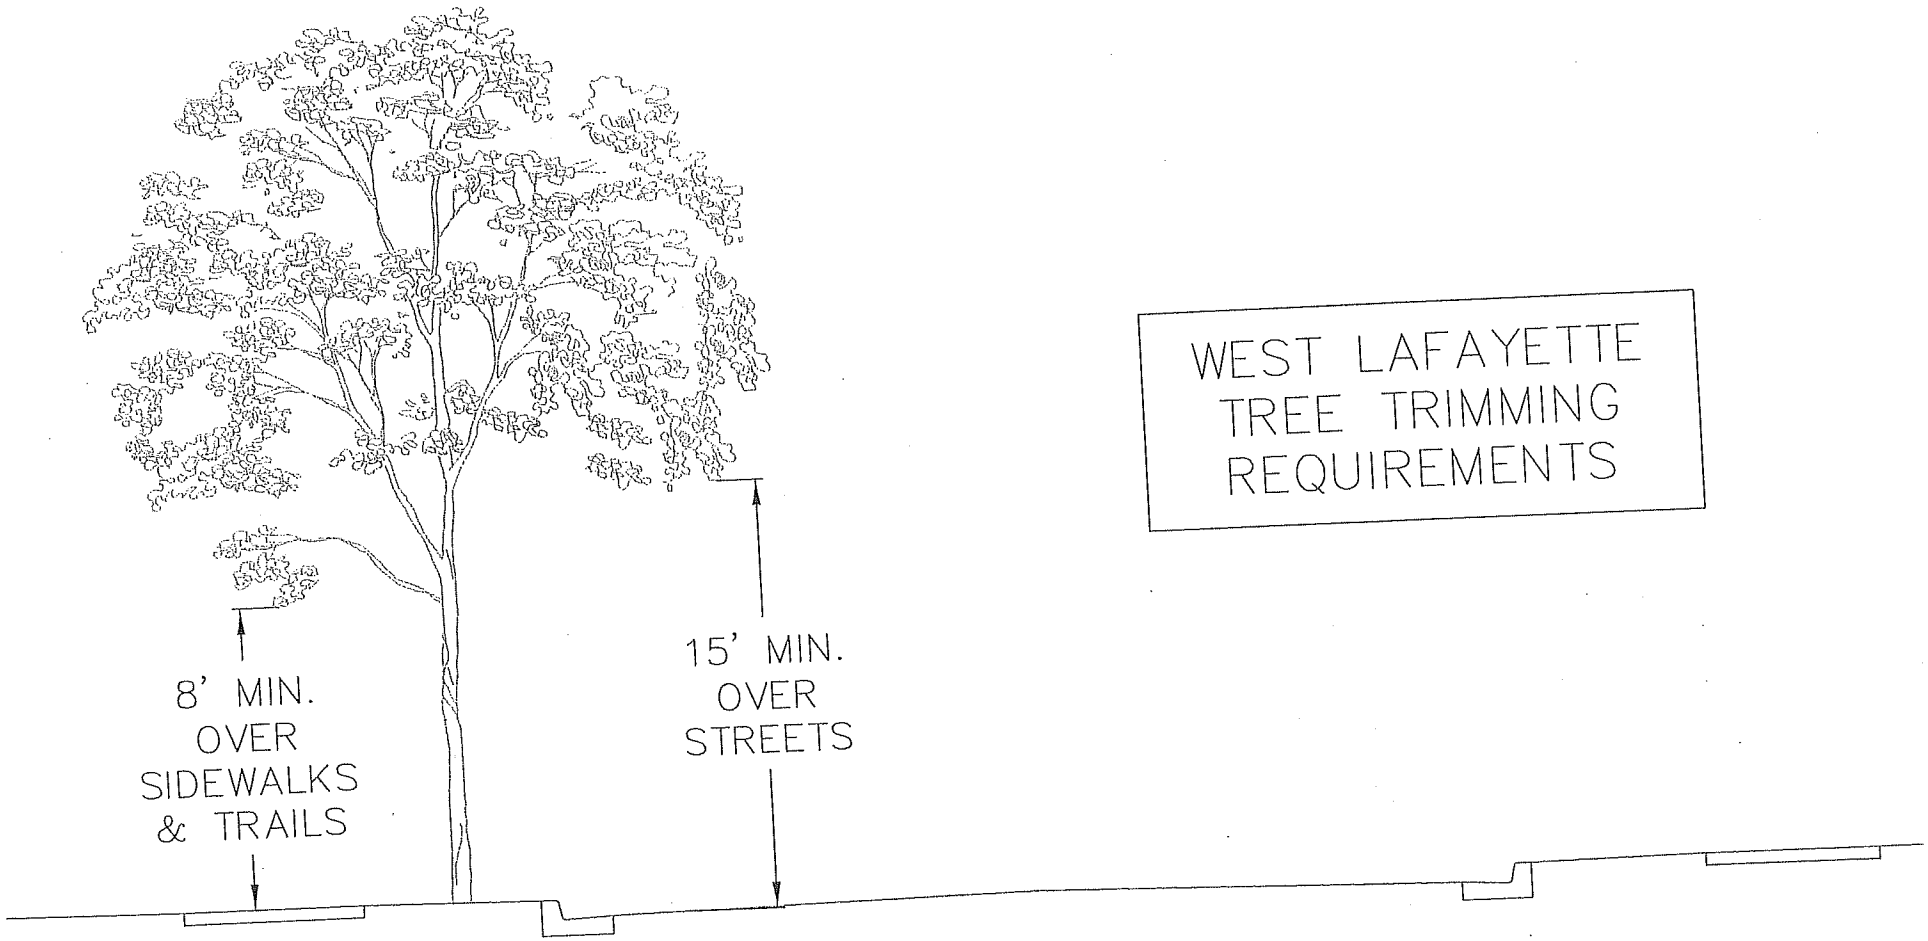

WEST LAFAYETTE TREE TRIMMING REQUIREMENTS