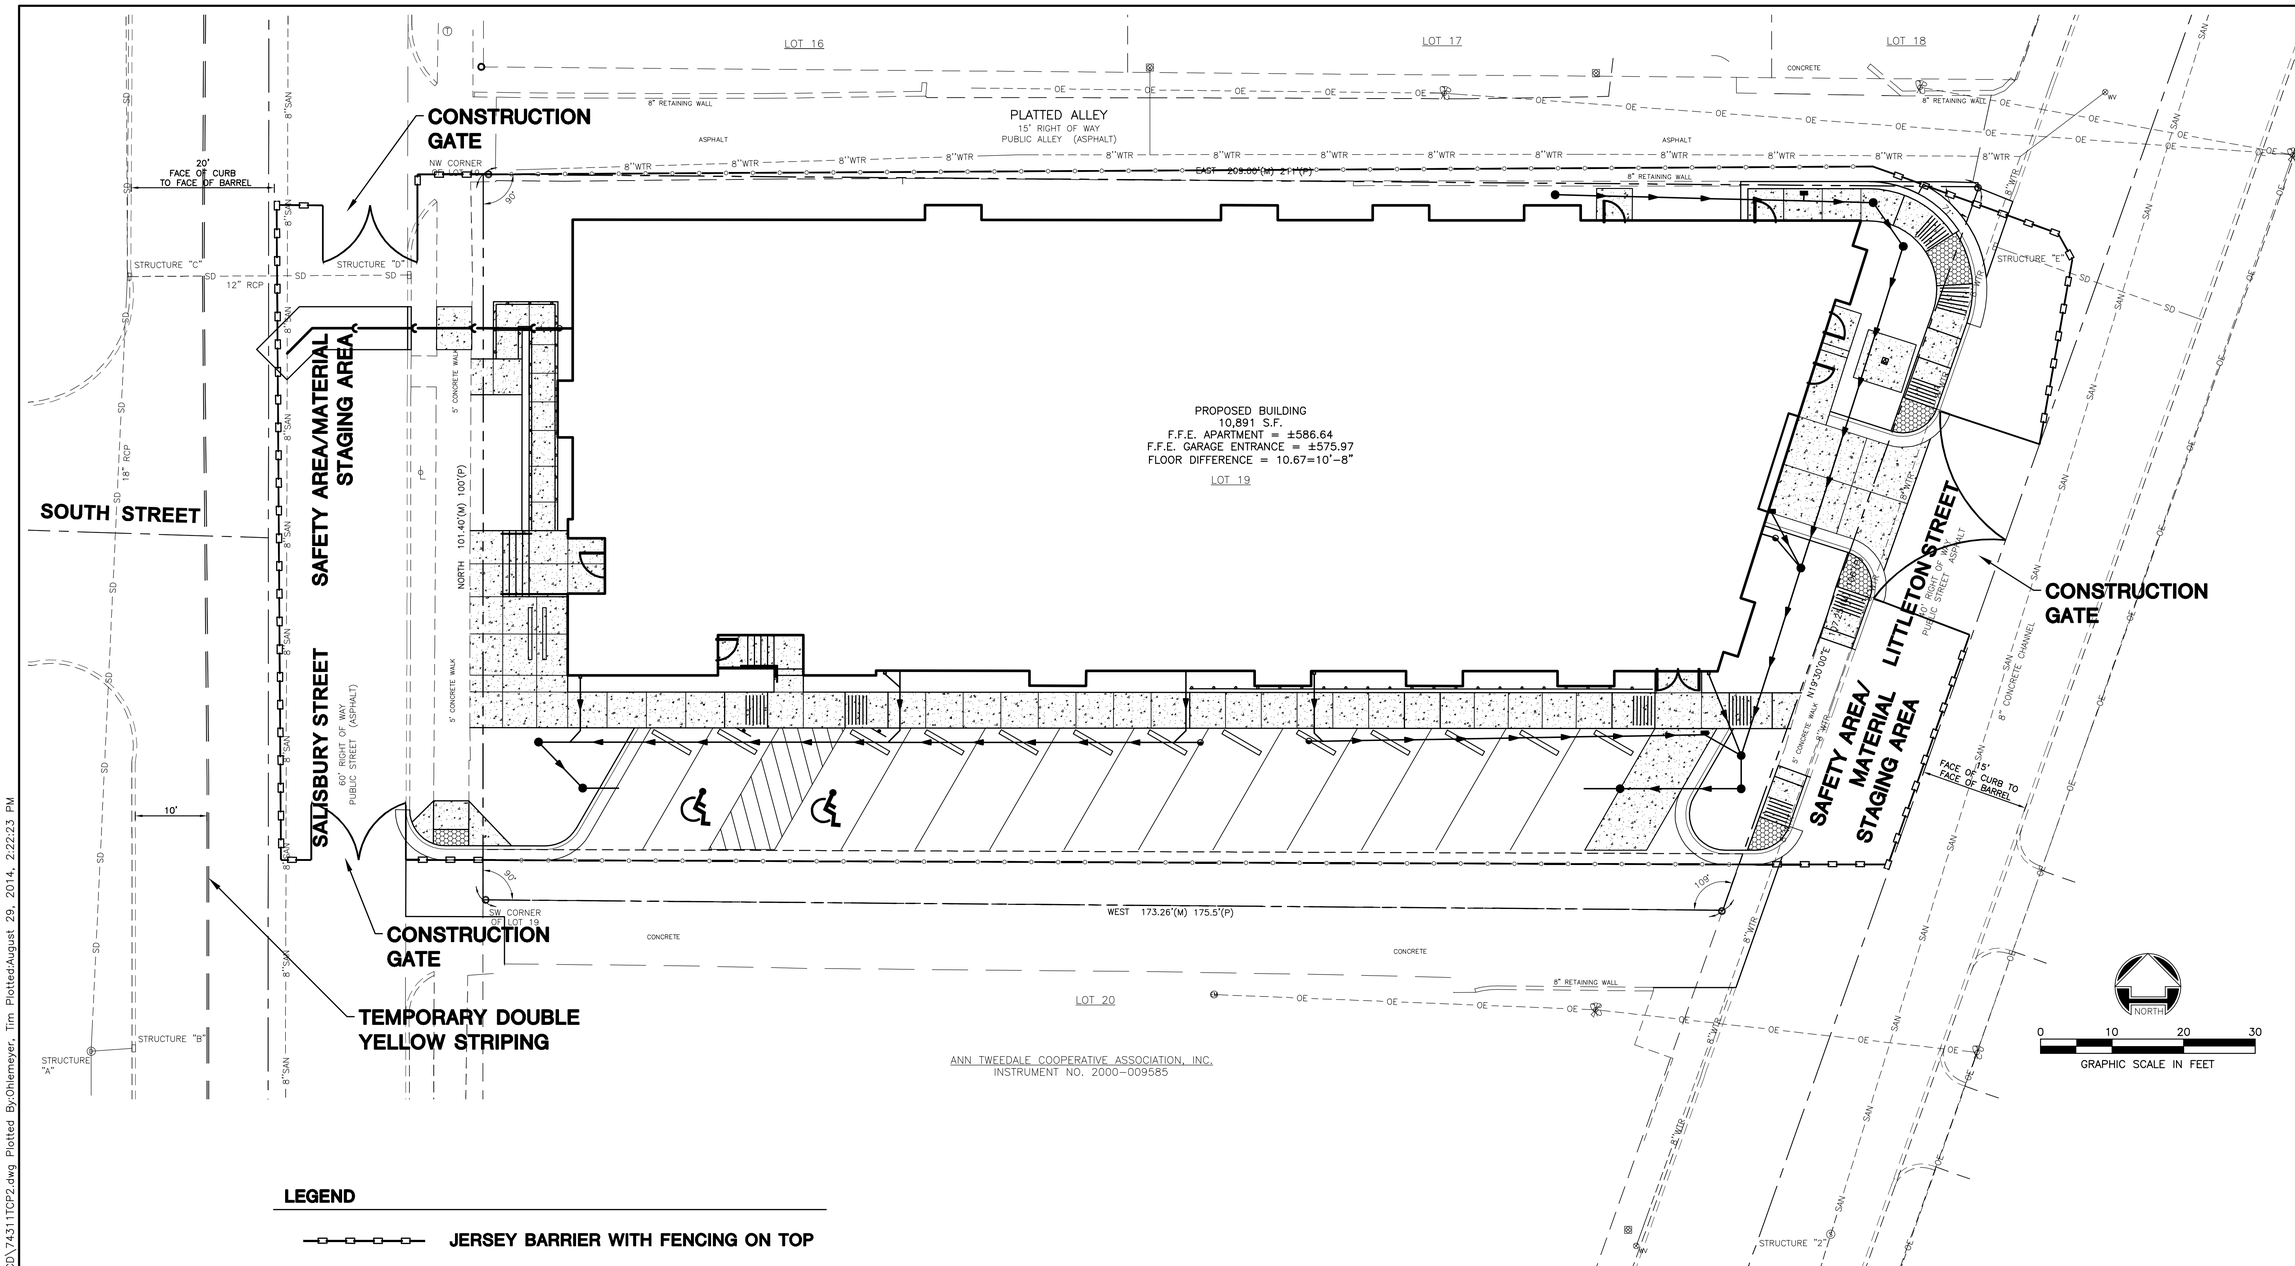

LEGEND

JERSEY BARRIER WITH FENCING ON TOP

CONSTRUCTION FENCING

Indiana 811 Know what's below. Call before you dig.

No.	DATE	REVISION

PROJECT No: 74311
DATE 08/21/14
DES. DJK
DR. SMB
CKD. DJK

7635 Interactive Way
Suite 100
Indianapolis, IN 46278
317.299.7500
FAX: 317.291.5805

WOOLPERT
DESIGN | ENGINEERING | INFRASTRUCTURE

SOUTH STREET STATION PLANNED DEVELOPMENT

42-48 SALISBURY STREET
WEST LAFAYETTE, INDIANA

TRAFFIC CONTROL PLAN

SHEET NO.
C901

Layout Tab Name: C901, Images: , Xrefs: 74311-x.dwg; 74311-p.dwg; 74311TBLK.dwg
Last Saved By:ohlemeye, 8/29/2014 11:32:42 AM
G:\DE\Clients\Boiler Village LLC\74311 South Street Station\Cadd\CD\74311TCP2.dwg Plotted By:Ohlemeyer, Tim Plotted:August 29, 2014, 2:22:23 PM