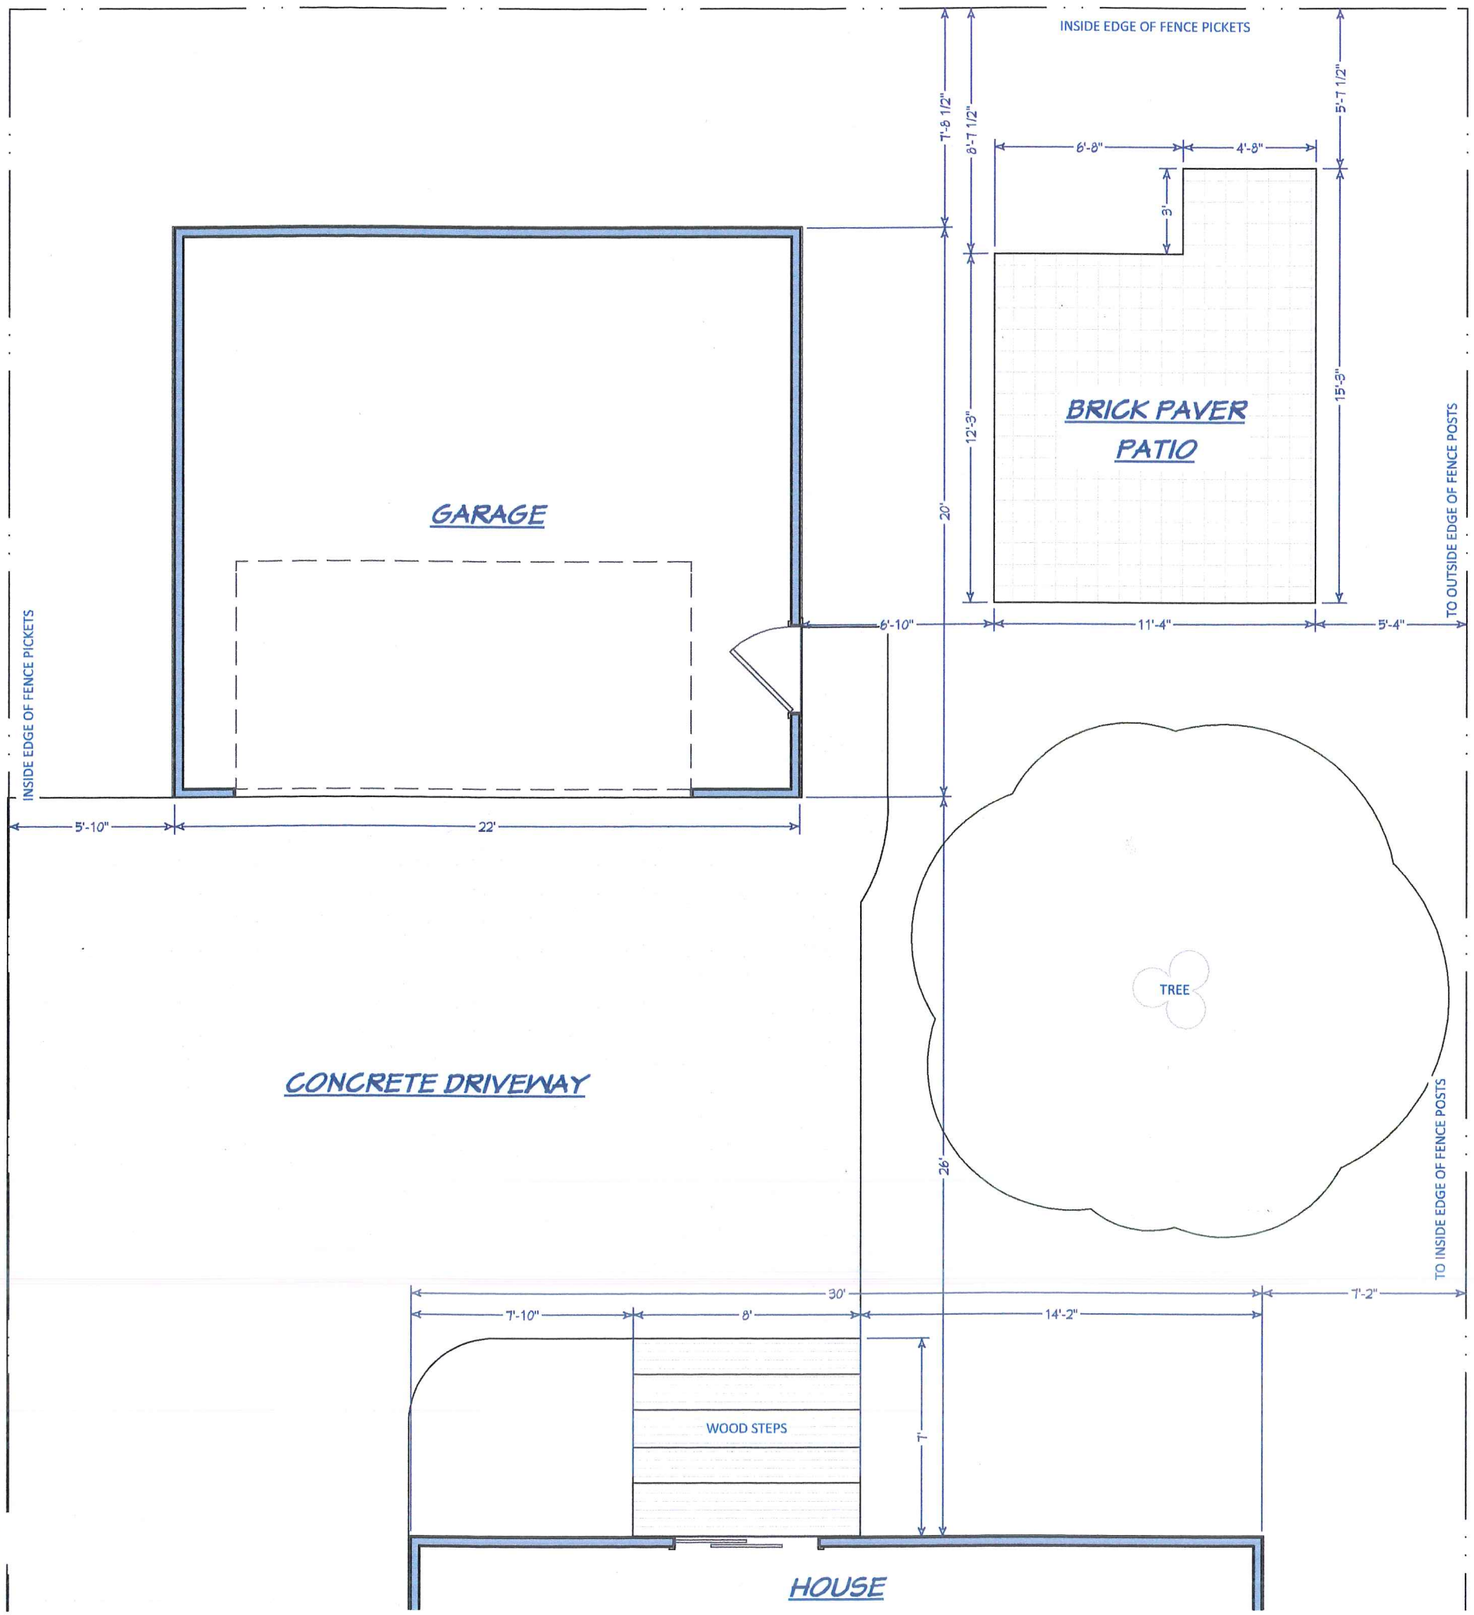

SCALE: 3/16" = 1'-0"

RIVERSIDE CONSTRUCTION
932 ROBINSON ST.
WEST LAFAYETTE, IN 47906
www.rsconstruct.com
P: (765) 838-1644
F: (765) 838-1641

SEYMOUR / FRATERRIGO
249 Lincoln Street
West Lafayette, IN 47906

EXISTING

PLAN REVISIONS

NO.	DESCRIPTION	DATE
0	PRELIM PLANS	06/28/16
1	REVISE + DETS	07/25/16
2		
3		
4		
5		
6		
7		
8		
9		
10		
11		
12		
13		
14		

© INFORMATION CONTAINED WITHIN THIS DOCUMENT INCLUDING, BUT NOT LIMITED TO, DESIGN CONCEPTS, ARE PROPERTY OF RIVERSIDE CONSTRUCTION, LLC. REPRODUCTION OF THIS INFORMATION IS PROHIBITED WITHOUT WRITTEN CONSENT OF RIVERSIDE CONSTRUCTION, LLC.

PLAN DATE
7/25/2016

SHEET
1 OF 3

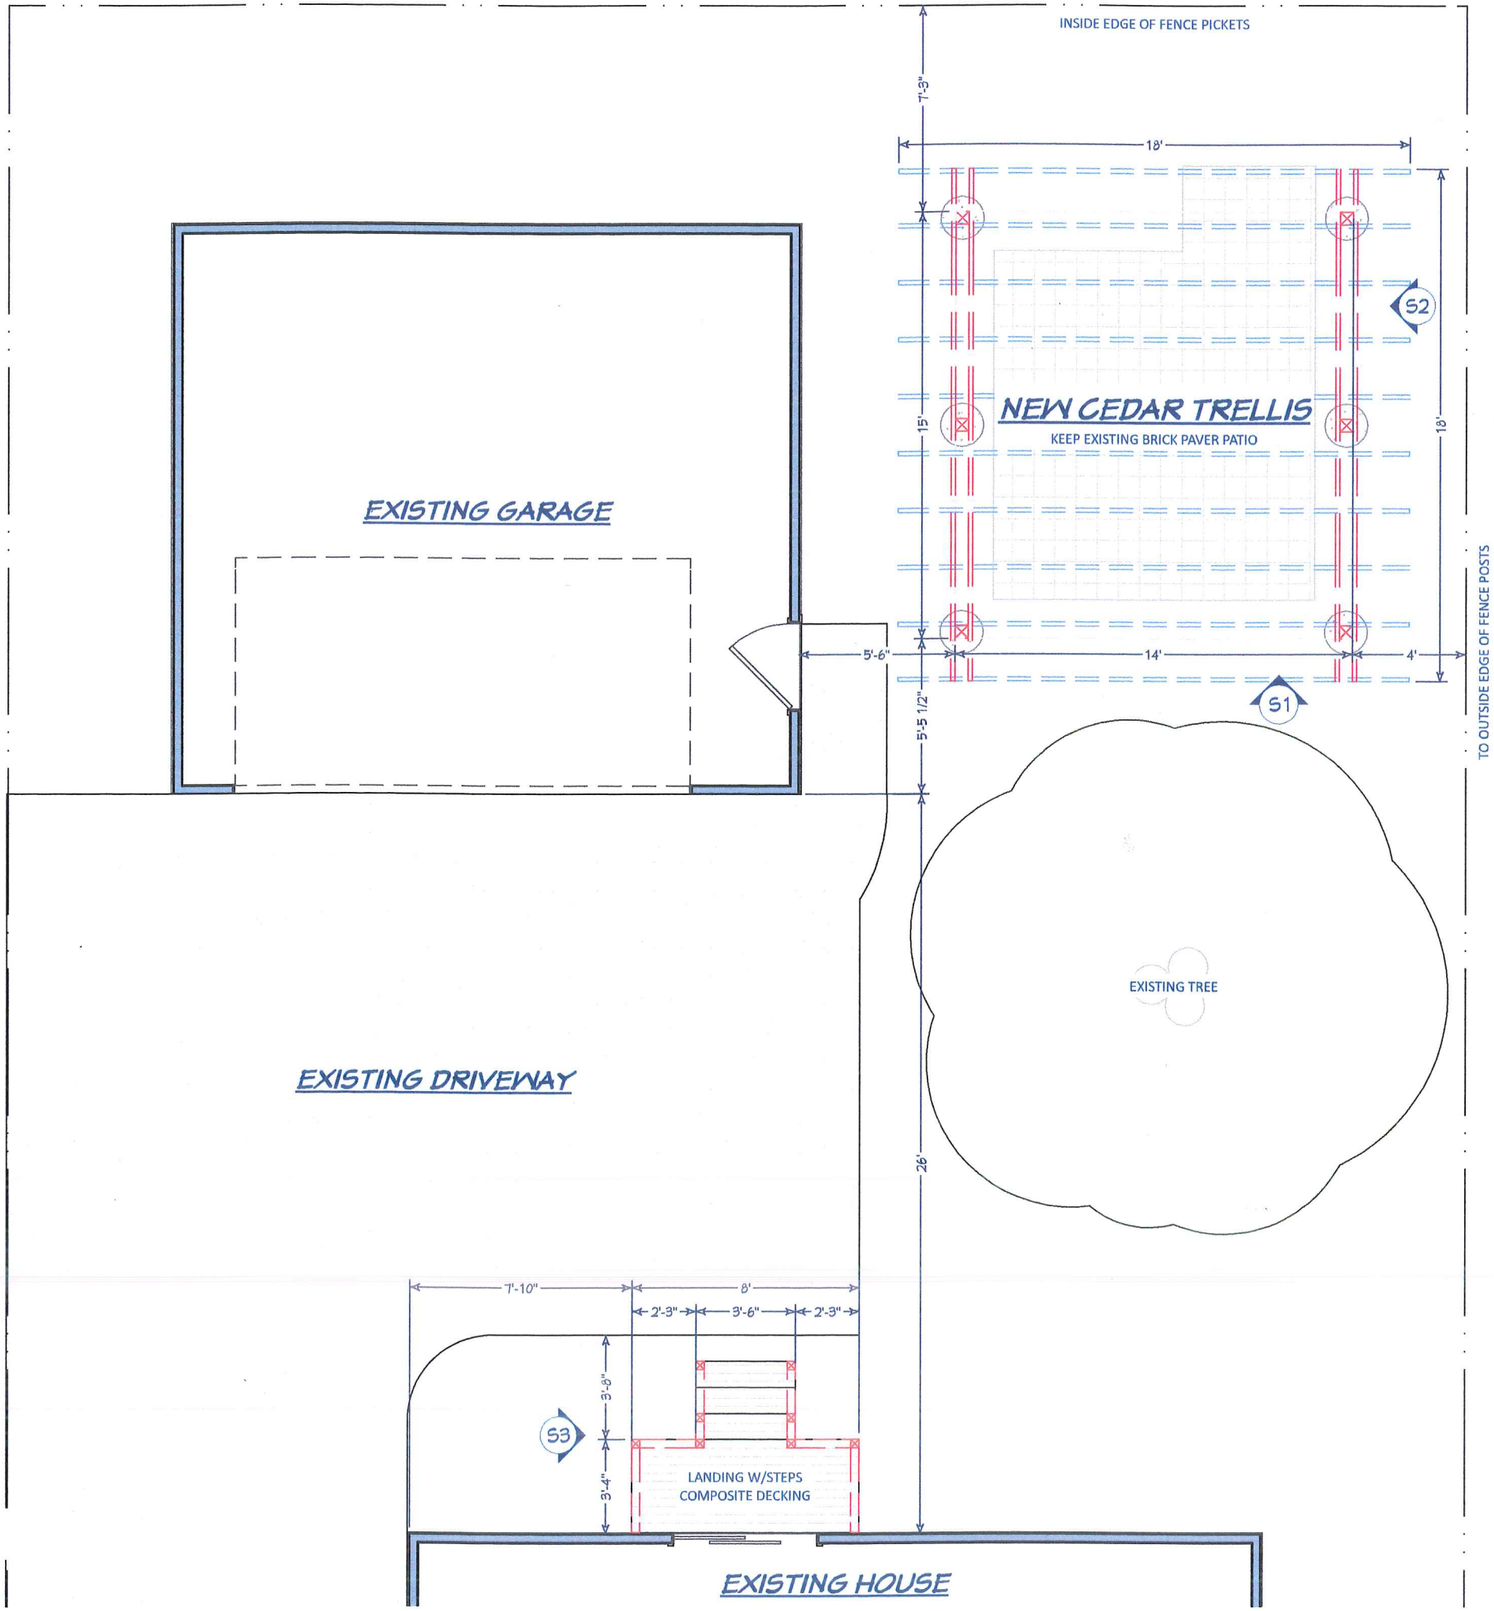

SCALE: 3/16" = 1'-0"

RIVERSIDE CONSTRUCTION
Design | Build | Remodel

RIVERSIDE CONSTRUCTION
932 ROBINSON ST.
WEST LAFAYETTE, IN 47906
www.rsconstruct.com
P: (765) 838-1644
F: (765) 838-1641

SEYMOUR / FRATERRIGO
249 Lincoln Street
West Lafayette, IN 47906

PROPOSED

PLAN REVISIONS

NO.	DESCRIPTION	DATE
0	PRELIM PLANS	06/28/16
1	REVISE + DETS	07/25/16
2		
3		
4		
5		
6		
7		
8		
9		
10		
11		
12		
13		
14		

© INFORMATION CONTAINED WITHIN THIS DOCUMENT INCLUDING, BUT NOT LIMITED TO, DESIGN CONCEPTS, ARE PROPERTY OF RIVERSIDE CONSTRUCTION, LLC. REPRODUCTION OF THIS INFORMATION IS PROHIBITED WITHOUT WRITTEN CONSENT OF RIVERSIDE CONSTRUCTION, LLC.

PLAN DATE
7/25/2016

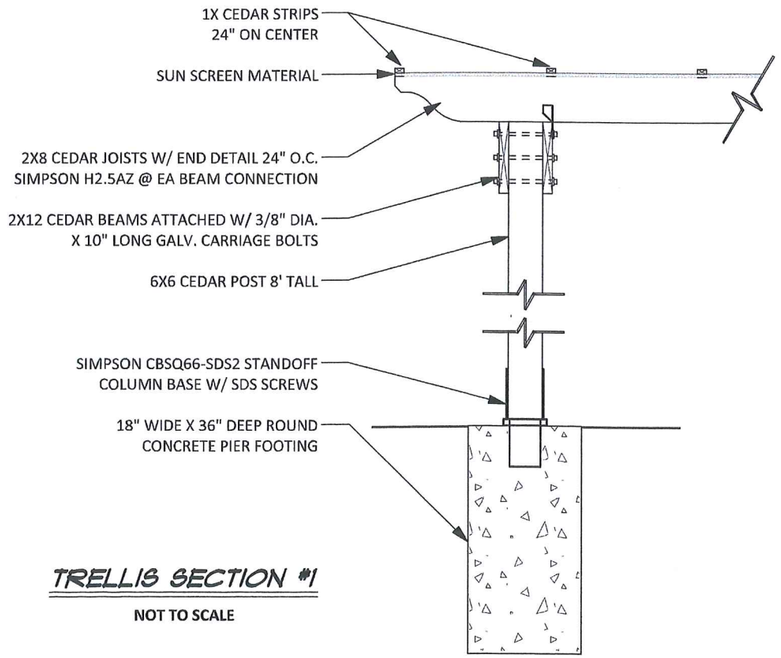

TRELLIS SECTION #1

NOT TO SCALE

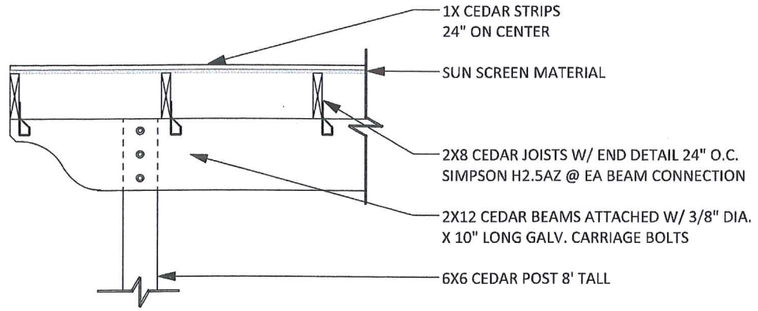

TRELLIS SECTION #2

NOT TO SCALE

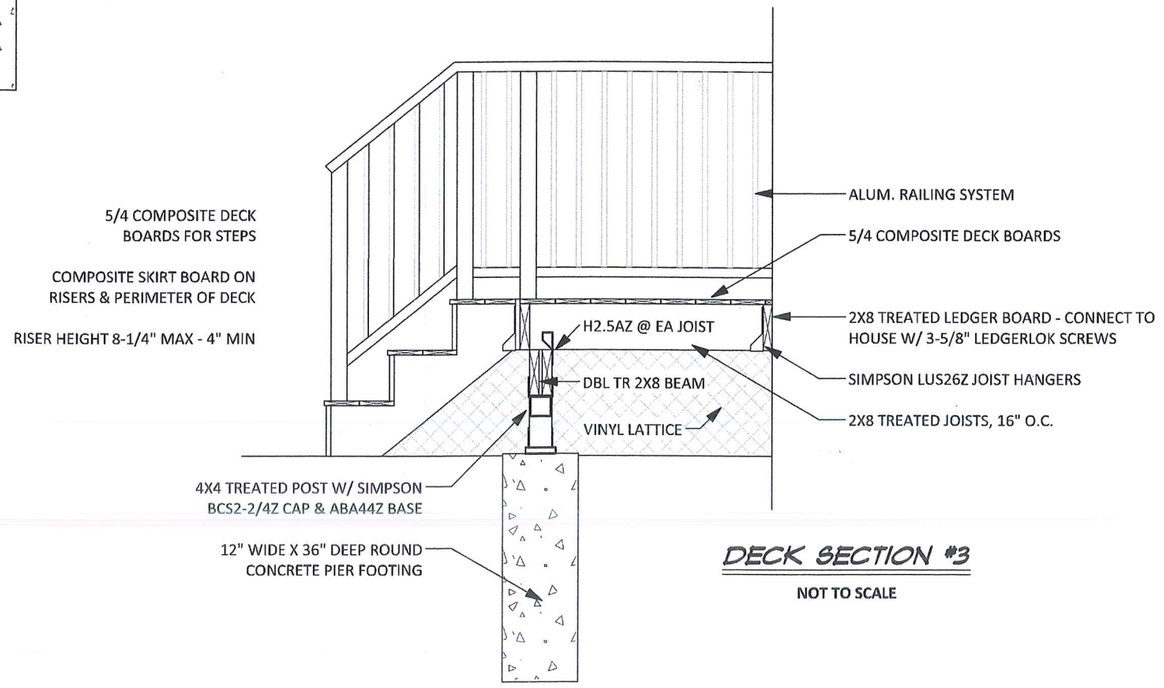

DECK SECTION #3

NOT TO SCALE

RIVERSIDE CONSTRUCTION
932 ROBINSON ST.
WEST LAFAYETTE, IN 47906
www.rsconstruct.com
P: (765) 838-1644
F: (765) 838-1641

SEYMOUR / FRATERRIGO
249 Lincoln Street
West Lafayette, IN 47906

DETAILS

PLAN REVISIONS

NO.	DESCRIPTION	DATE
0	PRELIM PLANS	06/28/16
1	REVISE + DETS	07/25/16
2		
3		
4		
5		
6		
7		
8		
9		
10		
11		
12		
13		
14		

© INFORMATION CONTAINED WITHIN THIS DOCUMENT INCLUDING, BUT NOT LIMITED TO, DESIGN CONCEPTS, ARE PROPERTY OF RIVERSIDE CONSTRUCTION, LLC. REPRODUCTION OF THIS INFORMATION IS PROHIBITED WITHOUT WRITTEN CONSENT OF RIVERSIDE CONSTRUCTION, LLC.

PLAN DATE
7/25/2016