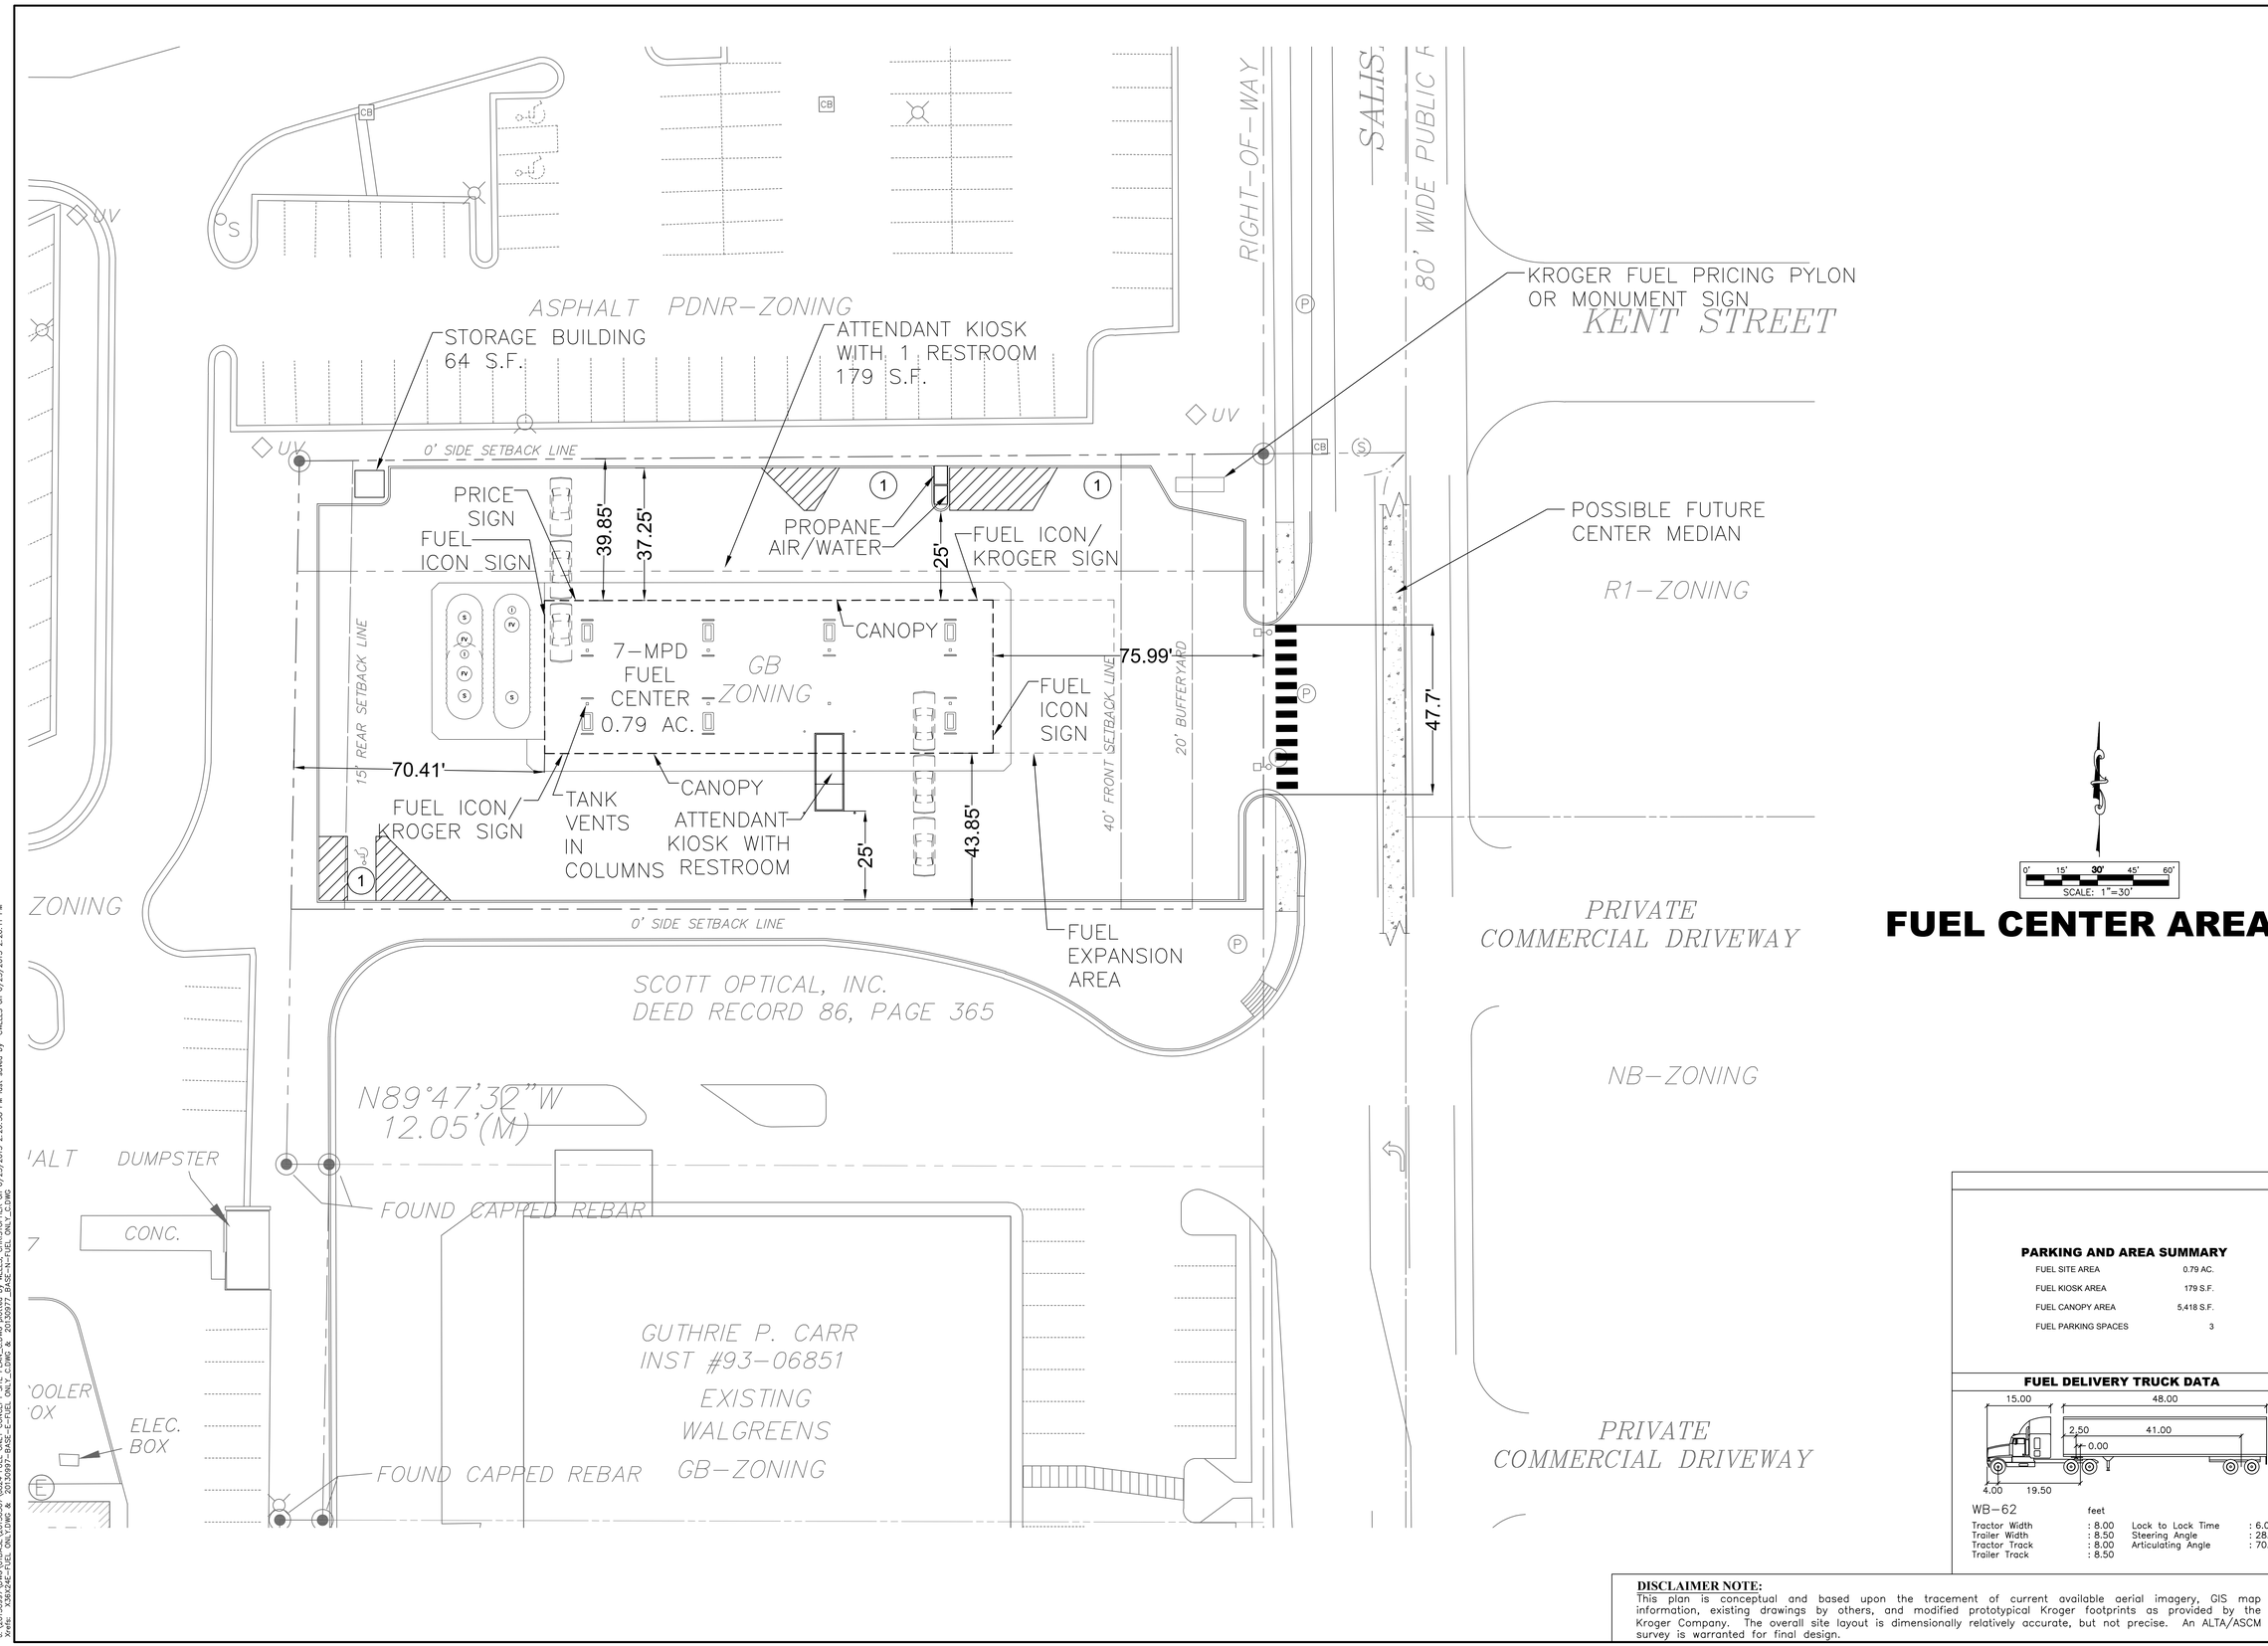

PARKING AND AREA SUMMARY

FUEL SITE AREA	0.79 AC.
FUEL KIOSK AREA	179 S.F.
FUEL CANOPY AREA	5,418 S.F.
FUEL PARKING SPACES	3

FUEL DELIVERY TRUCK DATA

WB-62 feet

Tractor Width	: 8.00	Lock to Lock Time	: 6.0
Trailer Width	: 8.50	Steering Angle	: 28.4
Tractor Track	: 8.00	Articulating Angle	: 70.0
Trailer Track	: 8.50		

DISCLAIMER NOTE:
This plan is conceptual and based upon the tracement of current available aerial imagery, GIS map information, existing drawings by others, and modified prototypical Kroger footprints as provided by the Kroger Company. The overall site layout is dimensionally relatively accurate, but not precise. An ALTA/ASCM survey is warranted for final design.

REVISIONS

MARK	DATE	DESCRIPTION

PREPARED FOR:

KROGER MIDWEST REGION
FACILITY ENGINEERING
5960 CASTLEWAY WEST DRIVE
INDIANAPOLIS, IN 46250
Ph: (317) - 579 - 8463
Fax: (317) - 579 - 8162

PAYLESS FUEL CENTER
KROGER J824
2525 N. SALISBURY STREET
WEST LAFAYETTE, INDIANA 47906

PREPARED BY:

Evans, Mechwart, Hambleton & Tilton, Inc.
Engineers • Surveyors • Planners • Scientists
7601N. Shadeland Ave. Ste. 100 Indianapolis, IN 46250
Phone: 317.849.1563 Fax: 317.849.1285
emht.com

Job No. 2013-0997

CONCEPTUAL
NOT TO BE USED FOR CONSTRUCTION OR PERMITTING

Date: April 16, 2015
Scale: As Noted
Title: **CONCEPTUAL SITE PLAN**
Sheet: **C1.1**

J:\2013\0997\DWG\01BASE\20150507\J824 FUEL ONLY CONCEPT SITE PLAN_C.DWG plotted by WELLS, CHRISTOPHER on 6/25/2015 2:26:58 PM last saved by CWELLS on 6/25/2015 2:26:11 PM
Xrefs: X36X24E-FUEL ONLYDWG & 20130997-BASE-E-FUEL ONLY_C.DWG & 20130997_BASE-N-FUEL ONLY_C.DWG