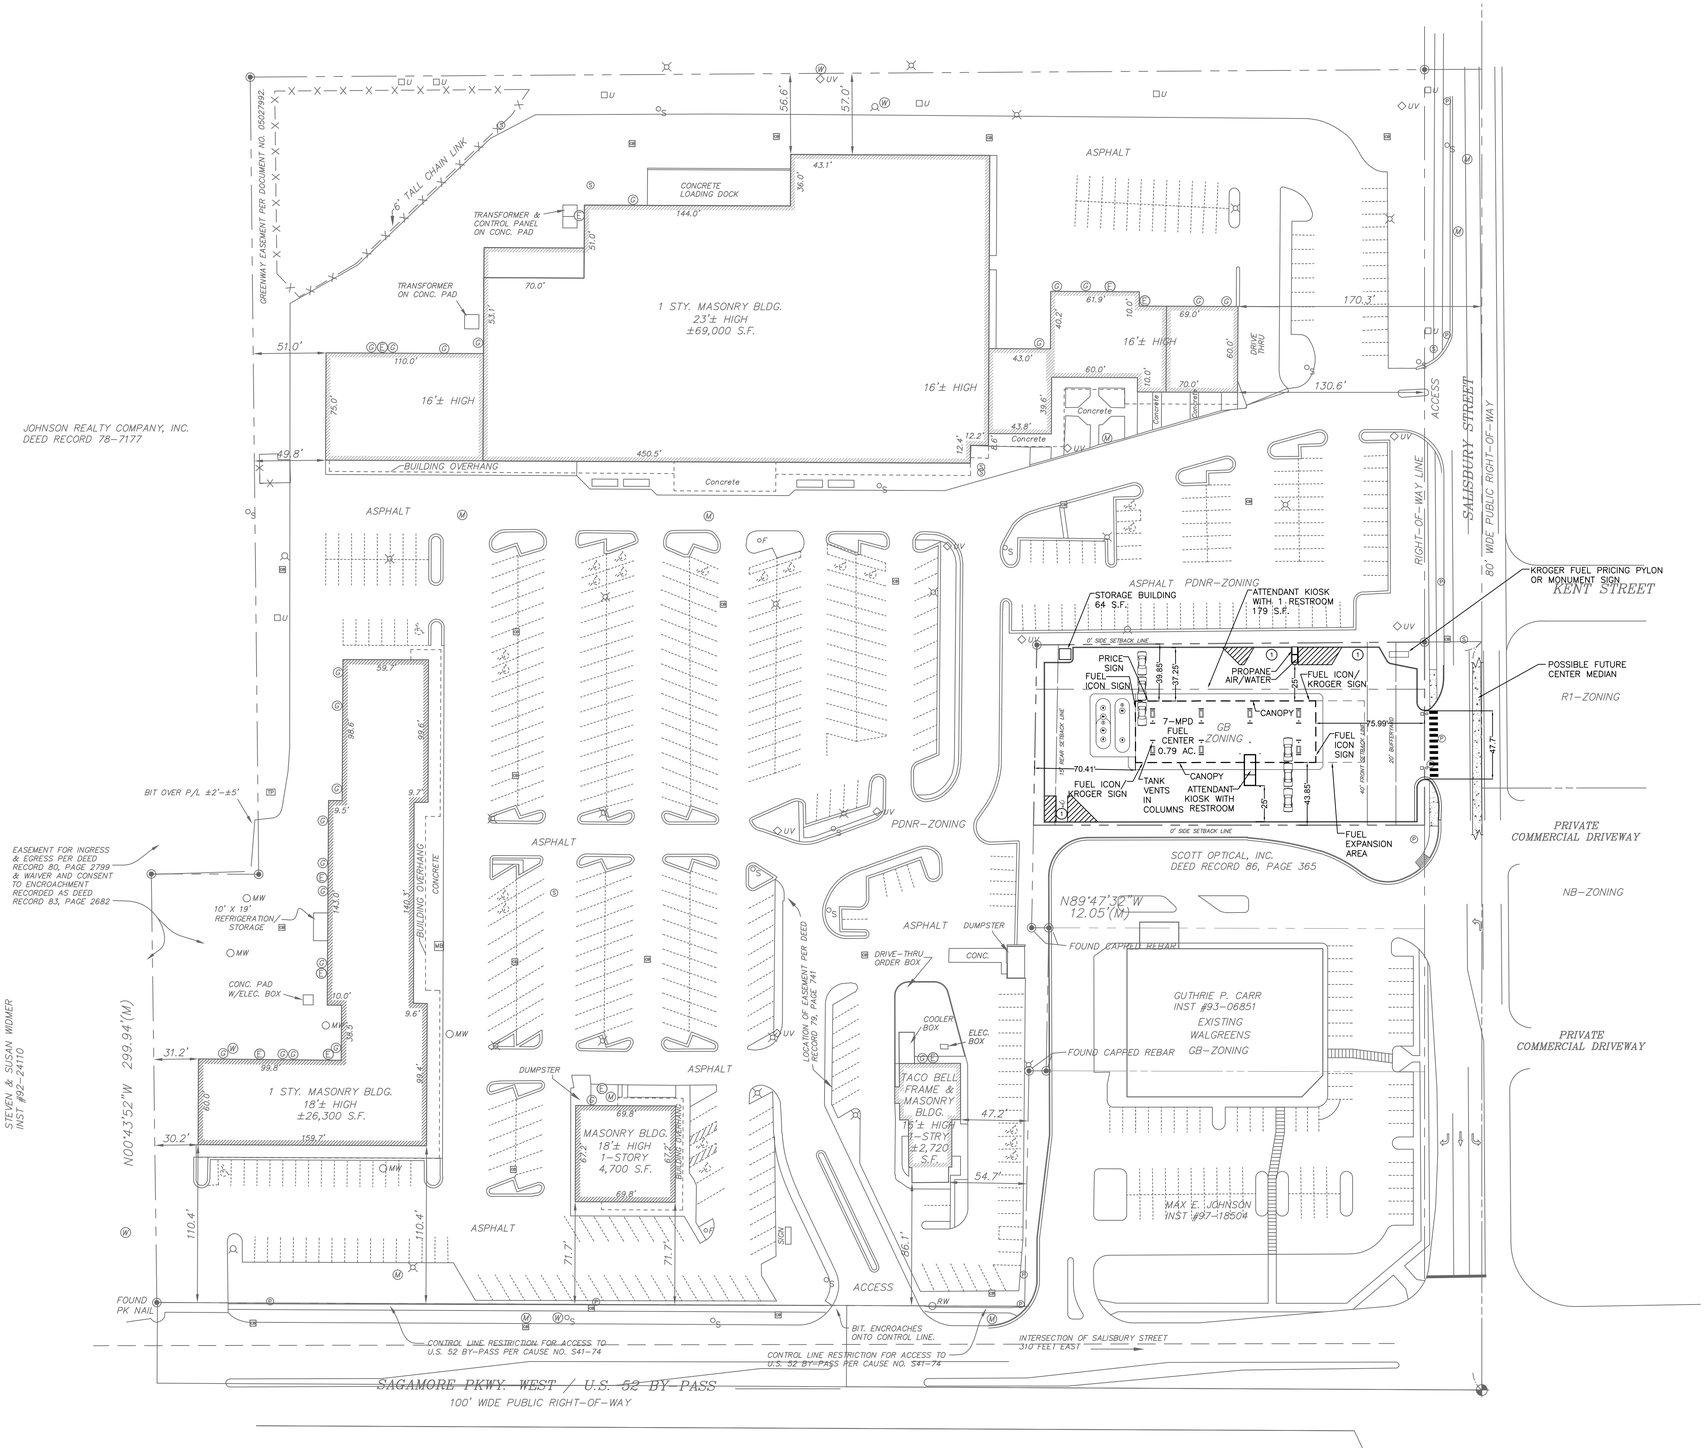

SCALE: 1"=30'

FUEL CENTER AREA

PARKING AND AREA SUMMARY

FUEL SITE AREA	0.79 AC.
FUEL KIOSK AREA	179 S.F.
FUEL CANOPY AREA	5,418 S.F.
FUEL PARKING SPACES	3

FUEL DELIVERY TRUCK DATA

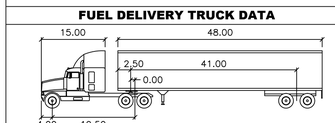

WB-62 feet

Tractor Width	: 8.00	Lock to Lock Time	: 6.0
Trailer Width	: 8.50	Steering Angle	: 28.4
Tractor Track	: 8.00	Articulating Angle	: 70.0
Trailer Track	: 8.50		

DISCLAIMER NOTE:
This plan is conceptual and based upon the tracement of current available aerial imagery, GIS map information, existing drawings by others, and modified prototypical Kroger footprints as provided by the Kroger Company. The overall site layout is dimensionally relatively accurate, but not precise. An ALTA/ASCM survey is warranted for final design.

REVISIONS

MARK	DATE	DESCRIPTION

PREPARED FOR:
KROGER MIDWEST REGION
FACILITY ENGINEERING
5960 CASTLEWAY WEST DRIVE
INDIANAPOLIS, IN 46250
Ph: (317) - 579 - 8463
Fax: (317) - 579 - 8162

PAYLESS FUEL CENTER
KROGER J824
2525 N. SALISBURY STREET

PREPARED BY:
EMH&T
Evans, Mechwart, Hambleton & Tilton, Inc.
Engineers • Surveyors • Planners • Scientists
7400 N. Shadeland Ave., Ste. 150, Indianapolis, IN 46250
Phone: 317.913.6930 Toll Free: 888.775.3648
emht.com

Job No. 2013-0997

CONCEPTUA
NOT TO BE USED FO
CONSTRUCTION
OR PERMITTING

Date: April 16, 2015
Scale: As Noted
Title: CONCEPTUAL SITE PLAN
Sheet: C1.1

J:\2013\0997\DWG\DIBASE\20150507\J824 FUEL ONLY CONCEPT SITE PLAN_C.DWG plotted by WELLS, CHRISTOPHER on 6/30/2015 11:25:53 AM last saved by CWELLS on 6/25/2015 2:36:21 PM
Xrefs: X36X24E-FUEL ONLY.DWG & 20130997-BASE-E-FUEL ONLY_C.DWG & 20130977_BASE-N-FUEL ONLY_C.DWG